
PERMIT

HAVANT BOROUGH COUNCIL
09 NOV 2011
RECEIVED

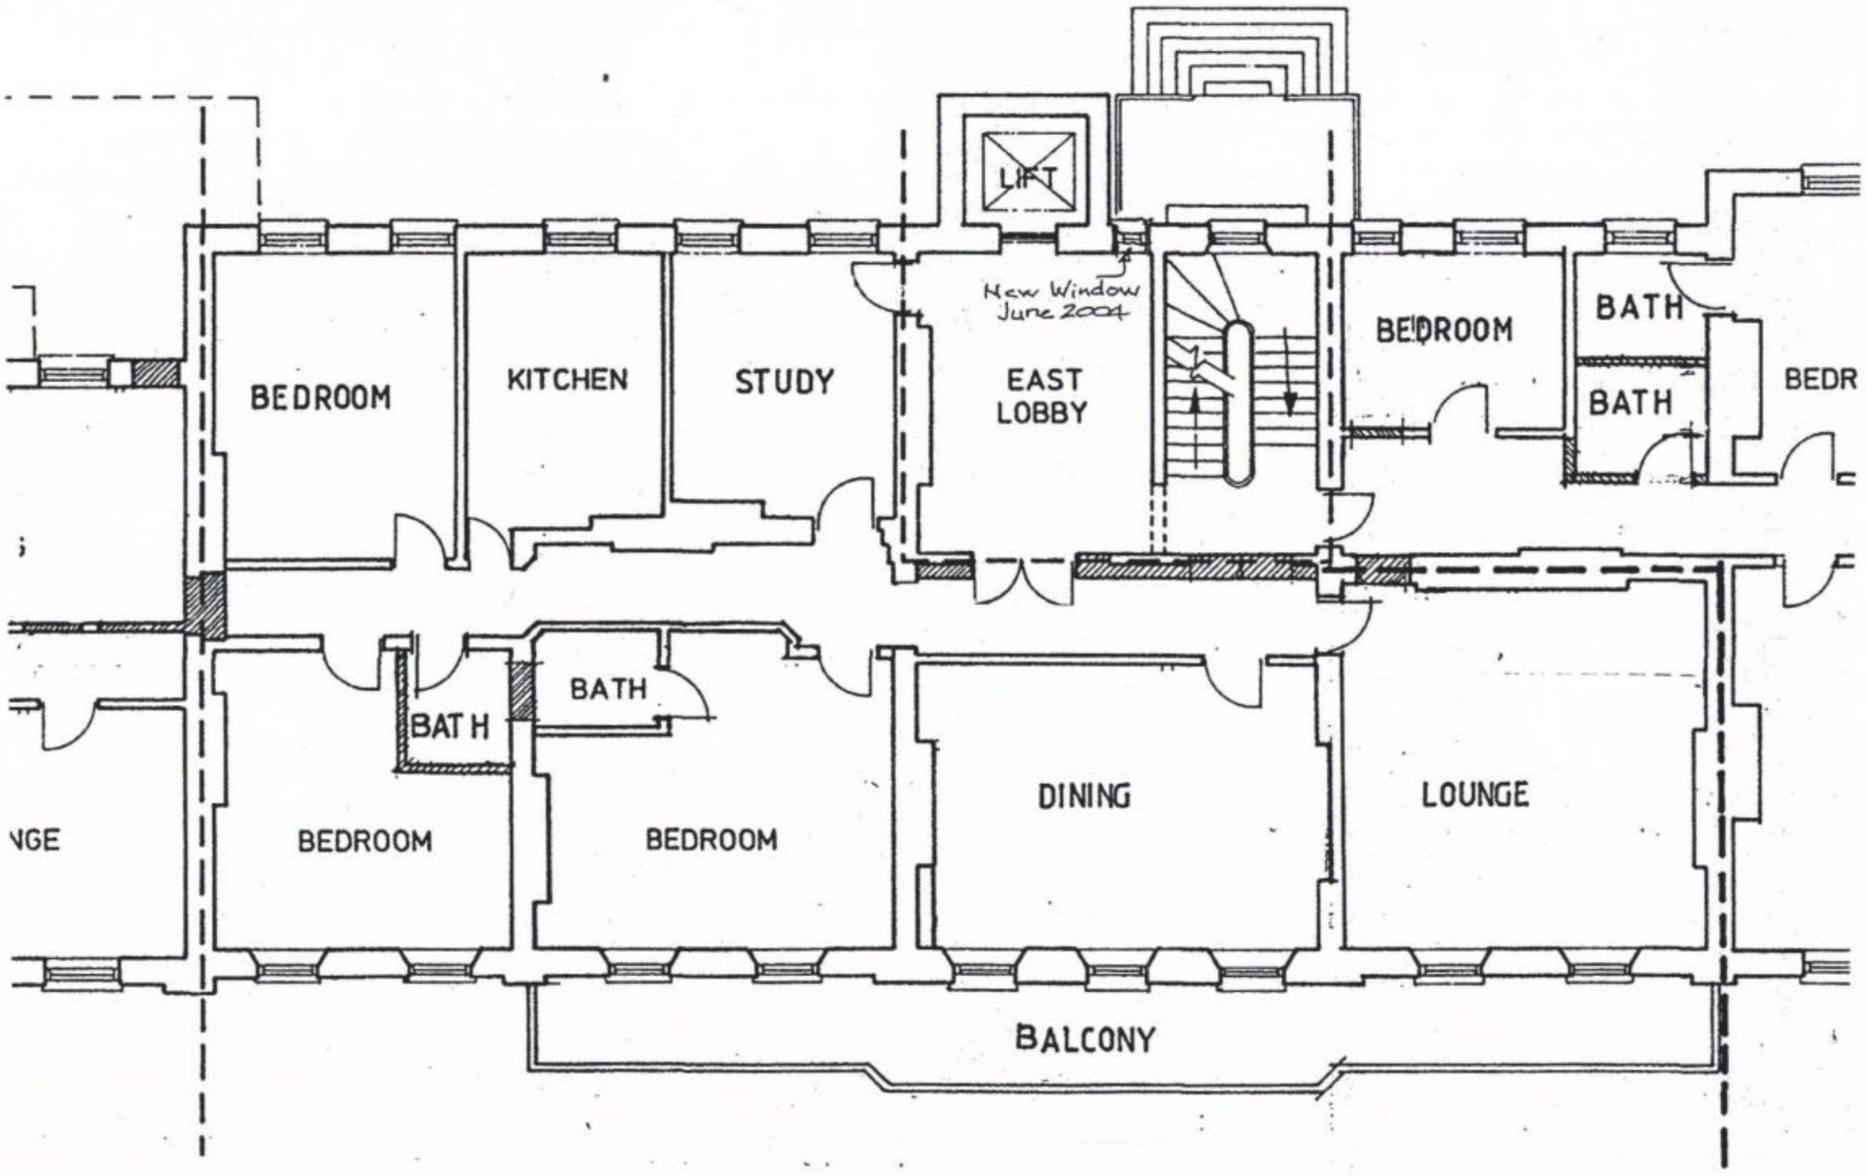

FIRST FLOOR

metres 10 20 30

Apartment 4
Royal Apartments
Hayling Island

PLAN

Martin Critchley
Consultants Ltd.
First Floor, 7 North Street
Havant, Hampshire, PO9 1PW
023 92 474 919
critchleyarchitect@hotmail.com

Scale 1 : 100
Drawn MHC
Date 07/11/11

Revisions

A. Cloned from drwg 9348–318. 07/11/11
B.

9348–318 A