



NOTES:
This drawing has been produced solely for PLANNING/DESIGN.
Do not Scale from this Drawing except for planning purposes.
This drawing is the copyright of MF Designs Ltd.

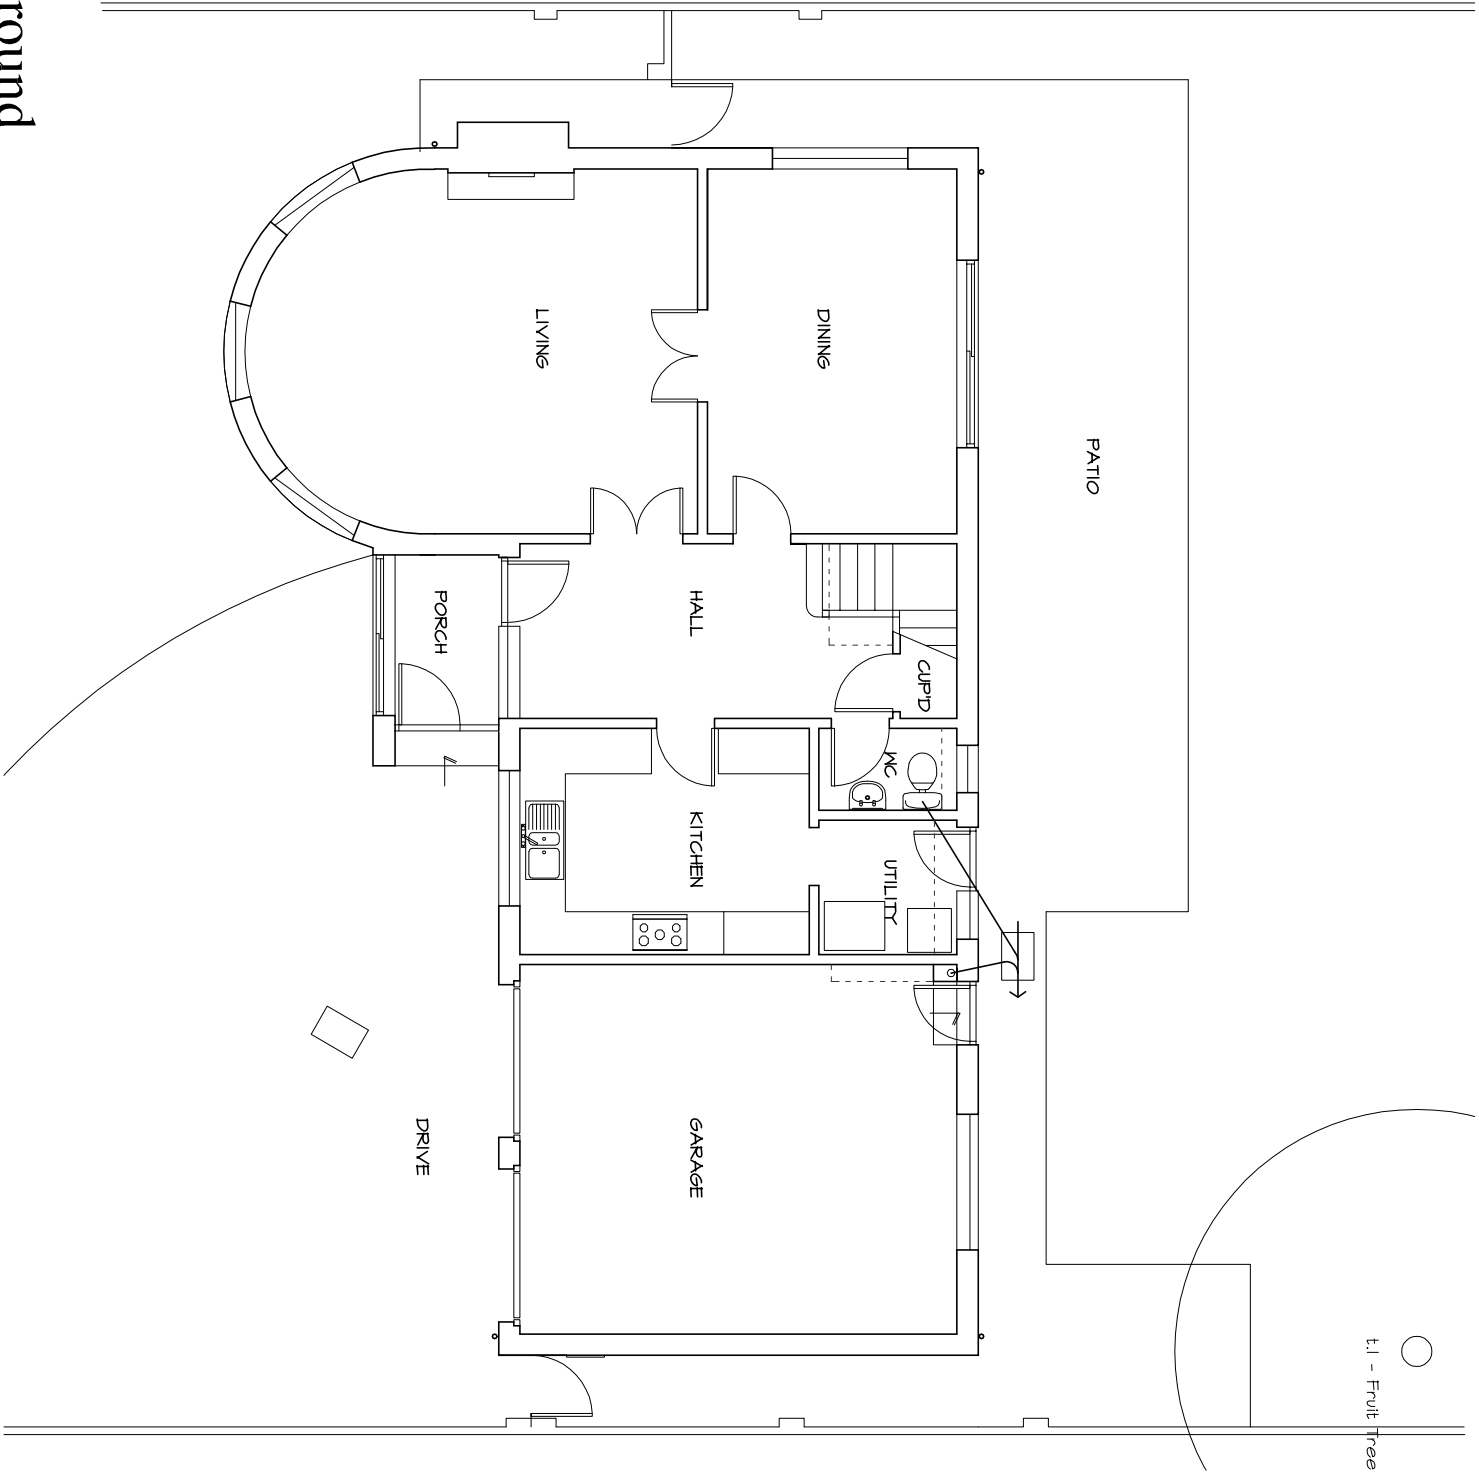

Ground

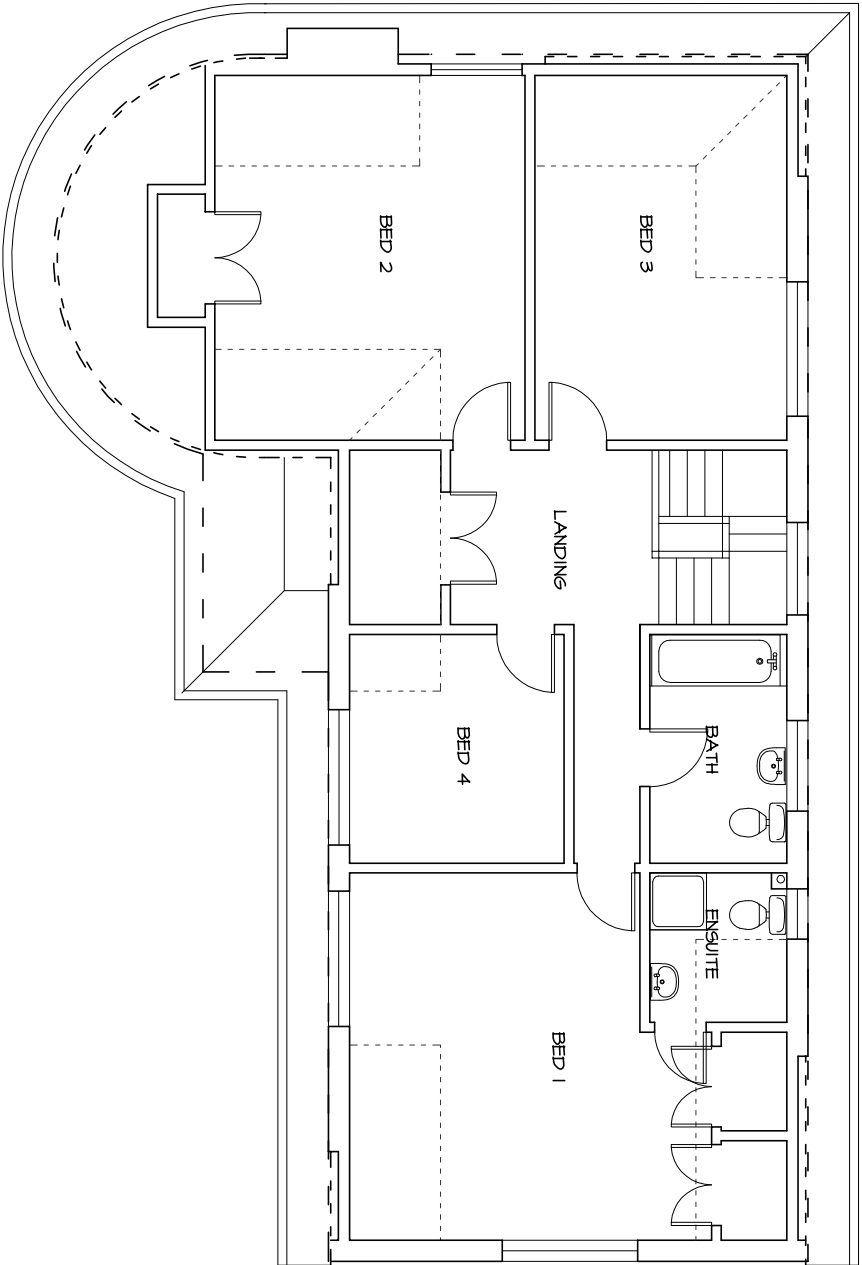

First

EXISTING PLANS
EXISTING SURVEY - 202 Sea Front, Hayling Island. PO11 9HR

