


AREA 36m x 36m
SCALE 1:200

CENTRE COORDINATES: 473008, 107369

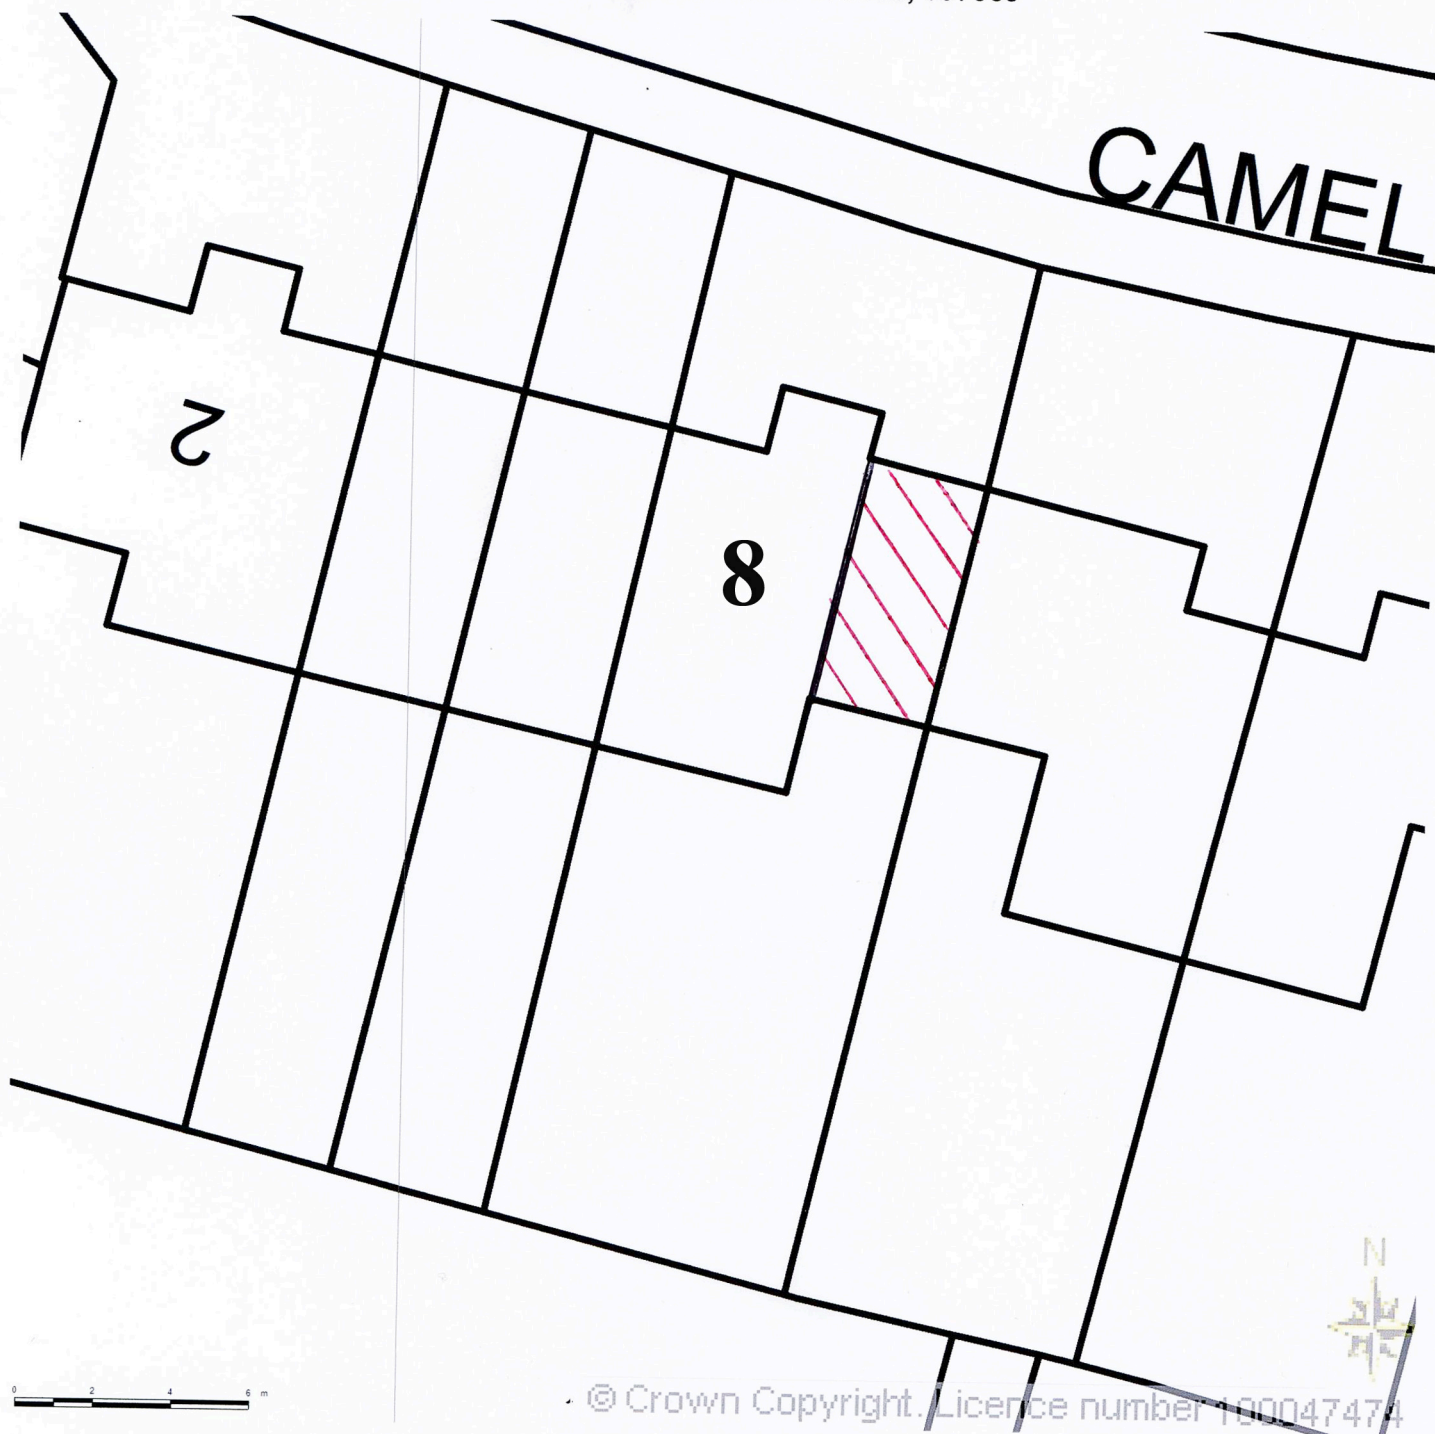

**PROPOSED GARAGE
CONVERSION**

Supplied by Streetwise Maps Ltd
www.streetwise.net
Licence No: 100047474
17/02/2013 10:44:29