
PERMIT

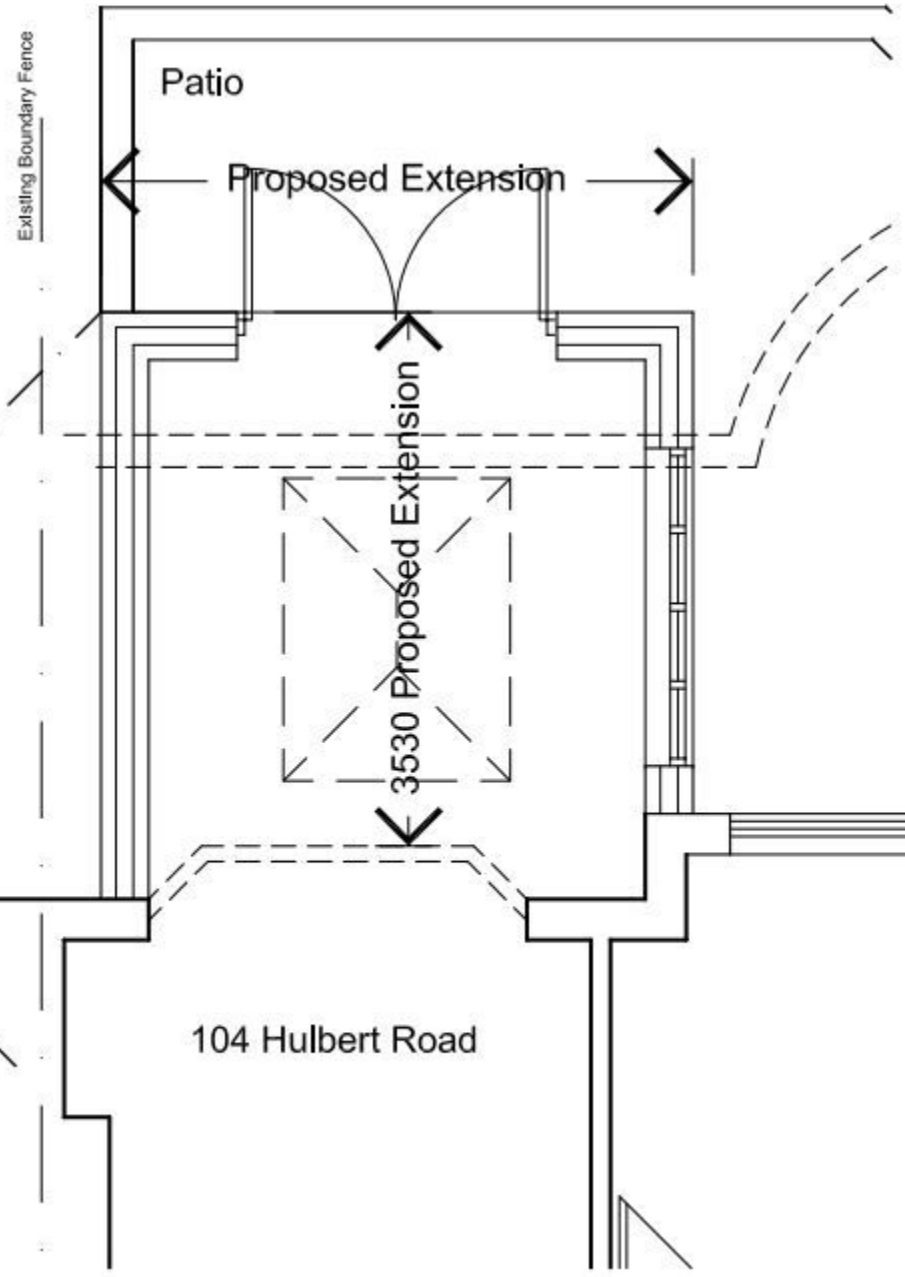

Proposed Plan



PROPOSED ELEVATION

Rev By Date Rev

Client: Mrs M. Jackson

Job: 104 Hulbert Road
Bedhampton
West Sussex.

Drawing: Proposed Garden Room
Light Study

Date: July 2011 Scale: 1:100@A3

Drawn By: L.O. Dwg. No.: 020211/SL-012

Cube17 Limited, 19 Parkfield Avenue, Bognor Regis, West Sussex, PO21 3BW. Tel - 01749 900023 - email. info@cube17.co.uk

cube17