

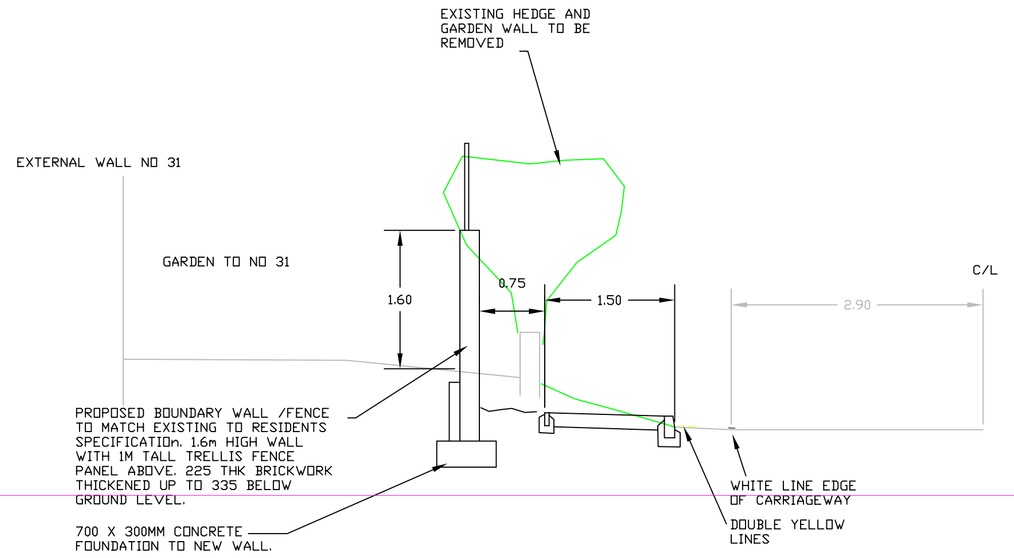


CROSS SECTION A–A 1:50

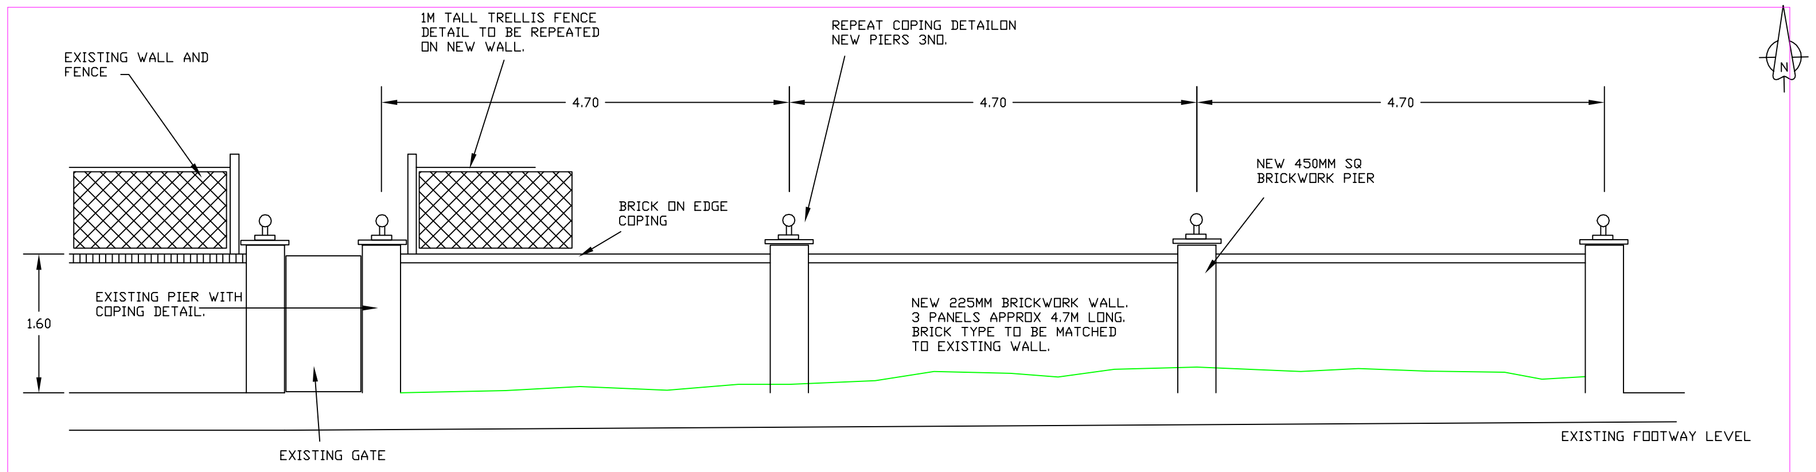

ELEVATION ON NEW BOUNDARY WALL 1:50 NO 31 WEST LANE

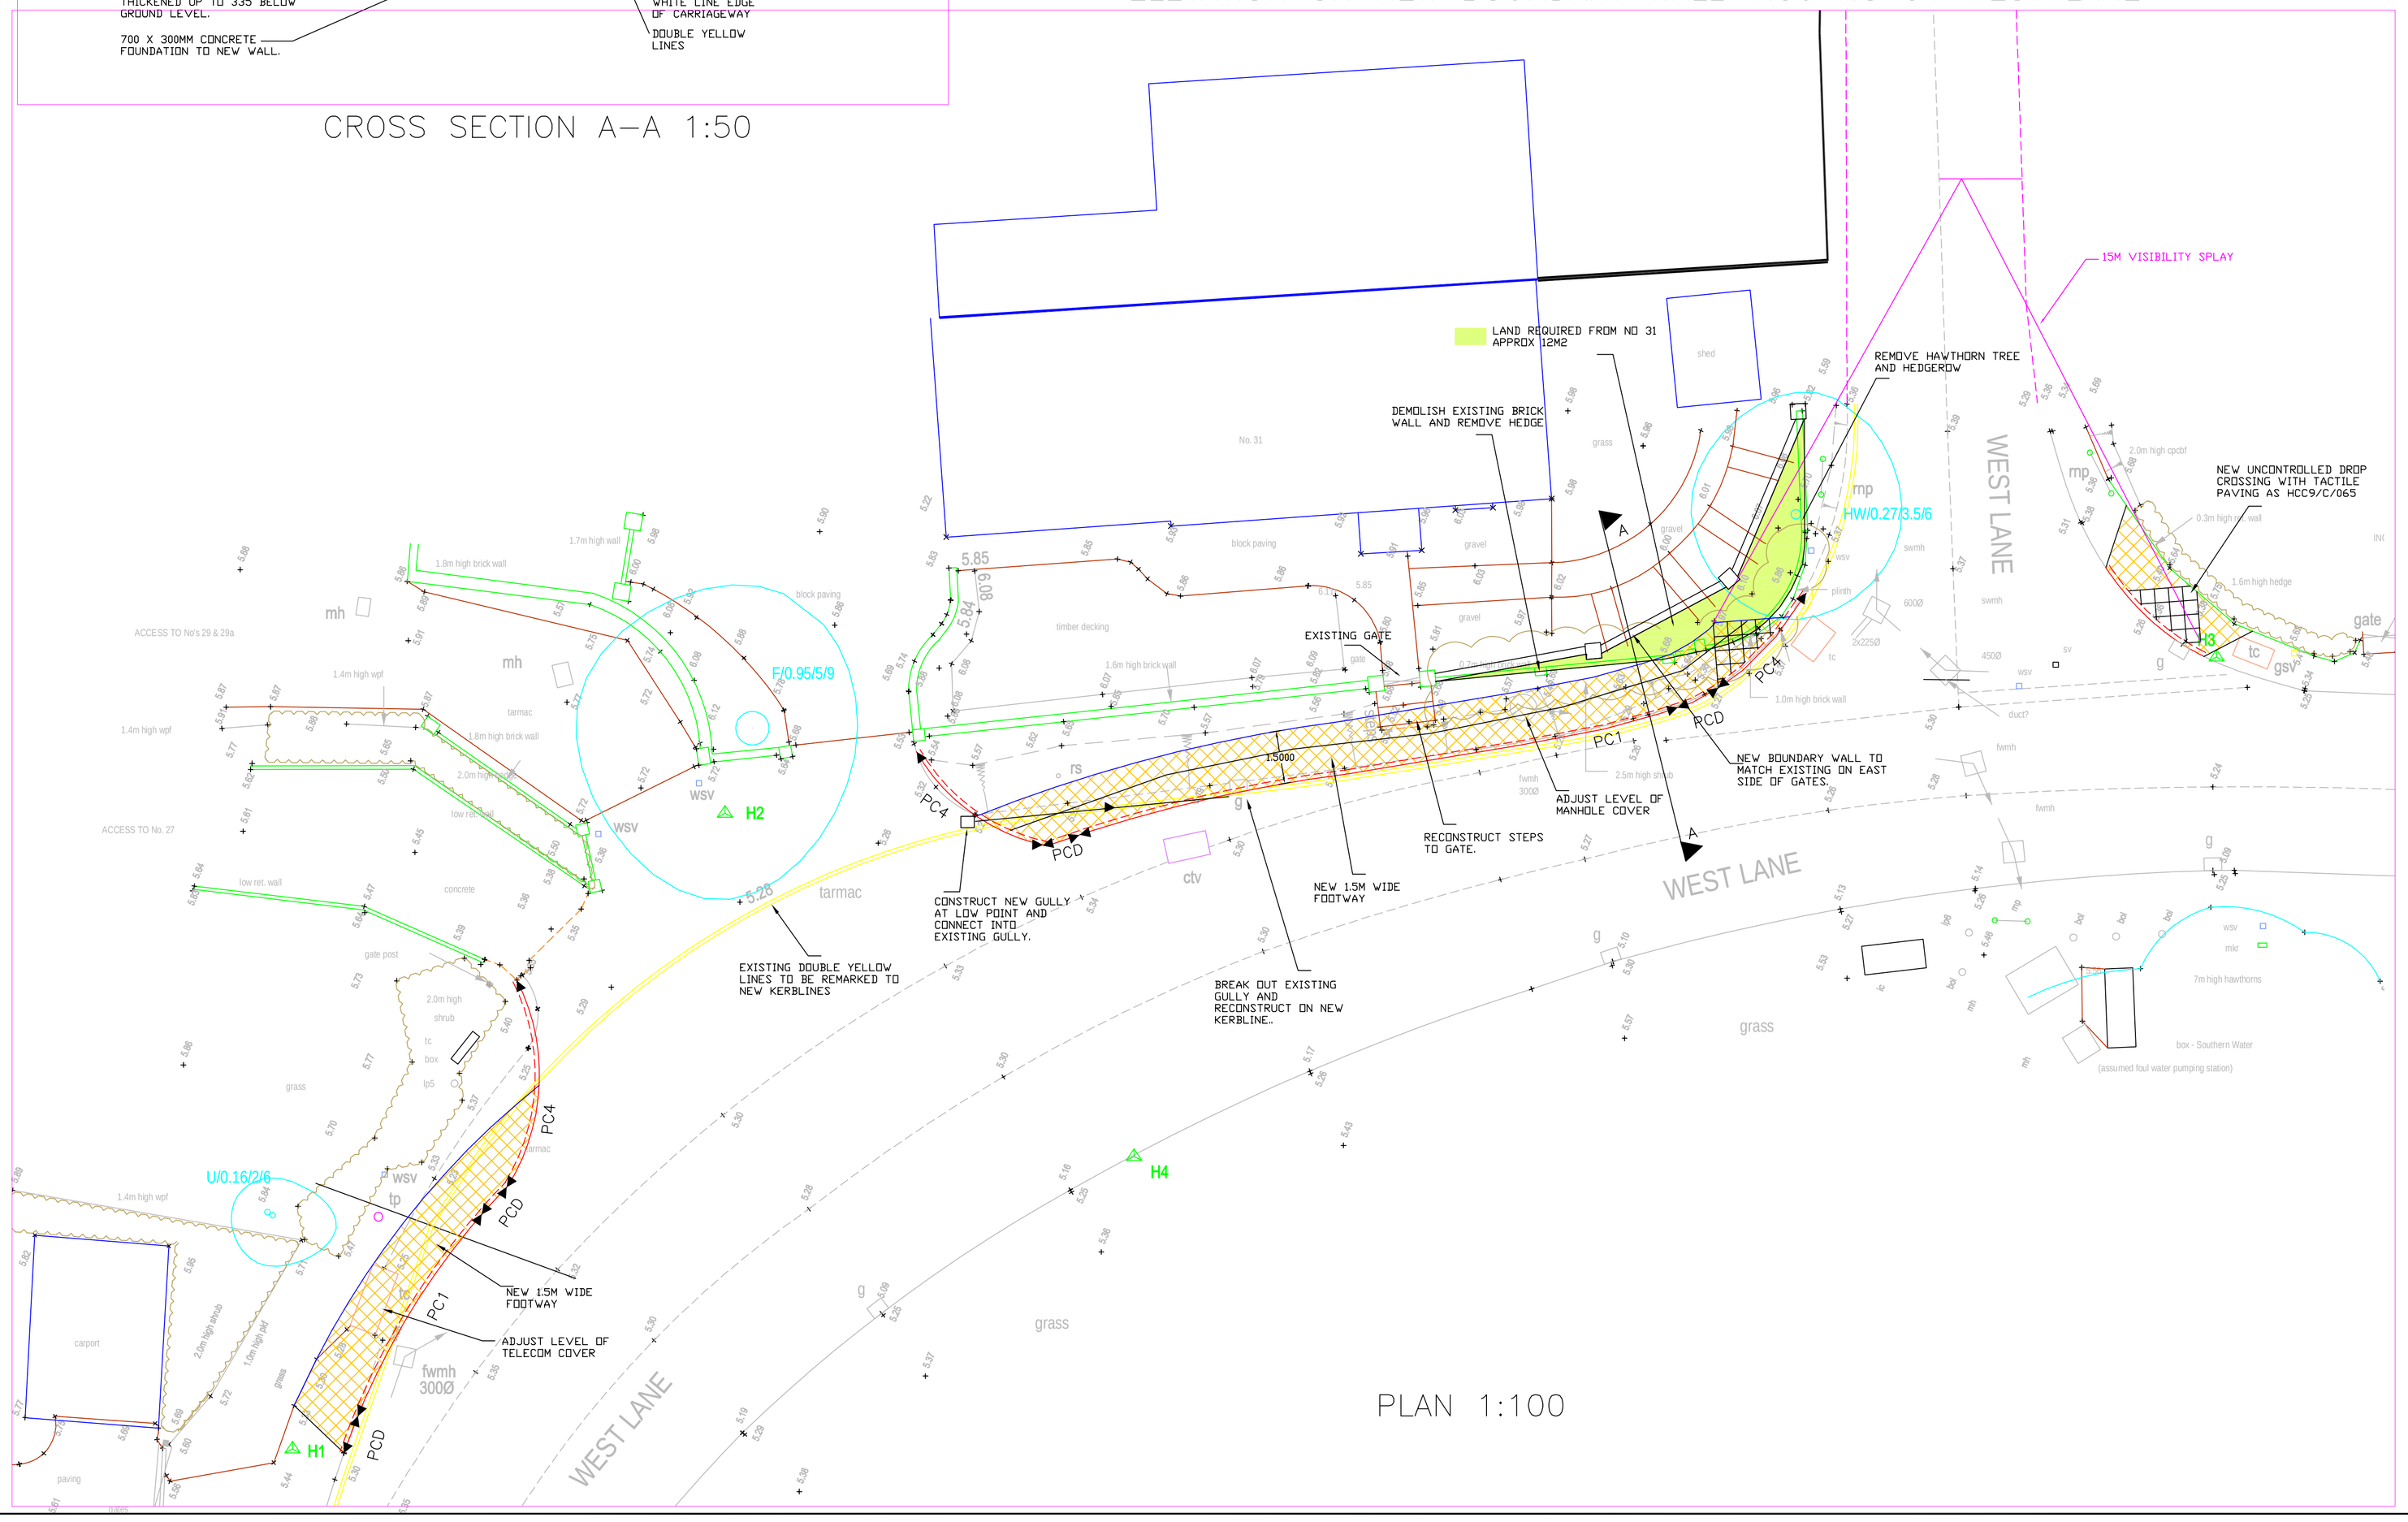

PLAN 1:100

NOTES:

1. ALL DIMENSIONS ARE IN MILLIMETRES UNLESS OTHERWISE STATED.

2. ANY DISCREPANCIES FOUND ON SITE SHOULD BE REPORTED TO THE OVERSEEING ORGANISATION IMMEDIATELY SO THAT CLARIFICATION CAN BE SOUGHT PRIOR TO THE COMMENCEMENT OF WORK.

3. WORKS SHALL BE CARRIED OUT IN ACCORDANCE WITH THE HIGHWAYS AGENCY SPECIFICATION FOR HIGHWAY WORKS AND HCC CONSTRUCTION DETAILS AS STATED UNLESS OTHERWISE SPECIFIED.

4. PRECAST CONCRETE KERBS SHALL BE AS SHOWN ON HCC STD. DETAIL DRAWING NO. HCC9/C/010.

6. FOOTWAY SHALL BE TYPE 1A AND TYPE 2 AS SHOWN ON HCC STD. DETAIL DRAWING NO. HCC9/C/045.

7. TRAFFIC SIGNS AND ROAD MARKINGS SHALL COMPLY WITH THE TRAFFIC SIGNS REGULATIONS AND GENERAL DIRECTIONS 2002.

LEGEND:

- NEW KERBLINE
- PC1 TYPE PC1 KERB
- PC4 TYPE PC4 KERB
- PCD PRECAST CONCRETE DROPPER KERB
- EF TYPE EF EDGING
- NEW FOOTWAY TYPE 1 CONSTRUCTION

Status: STATUS

Rev:	Date:	Description:	Chkd
B	SEPT 2012	WALL ELEVATION AND DETAILS ADDED	
A	JULY 2012	VISIBILITY SPLAY ADDED AND LAND AREA MODIFIED.	

Reproduced from the Ordnance Survey mapping with the permission of Her Majesty's Stationery Office (C) Crown copyright. Unauthorised reproduction infringes Crown copyright and may lead to prosecution or civil proceedings. Licence No. 100019622 (2010)

EASTLEIGH BOROUGH COUNCIL

Ed Vokes
BSc (Hons) MCILT MCIHT
Head of Transportation and Engineering
Civic Offices
Leigh Road, Eastleigh
Hampshire. SO50 9YN
Telephone: **(023) 8068 8000**
Fax: **(023) 8062 0908**
Email: **engineers@eastleigh.gov.uk**

Transportation and Engineering Services Unit

Scheme:

31 WEST LANE HAYLING ISLAND
NEW FOOTWAY LINK

Title:

PLAN AND DETAILS

Scale @ A1:	Date:	Drawn by:	Checked by:
AS SHOWN	JULY 2012	GJW	KJD

Drawing No.:	Project No.:	Rev:
E HC 144 001	PROJECT NO.	B