

PERMIT


NOTES:
Do not Scale from this Drawing except for planning purposes.
Any drainage shown as indicative only.
This drawing is the copyright of MF Designs Ltd.

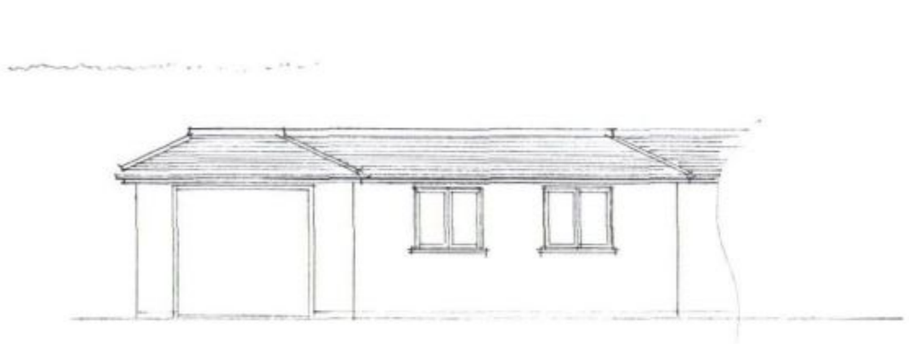


North (front)

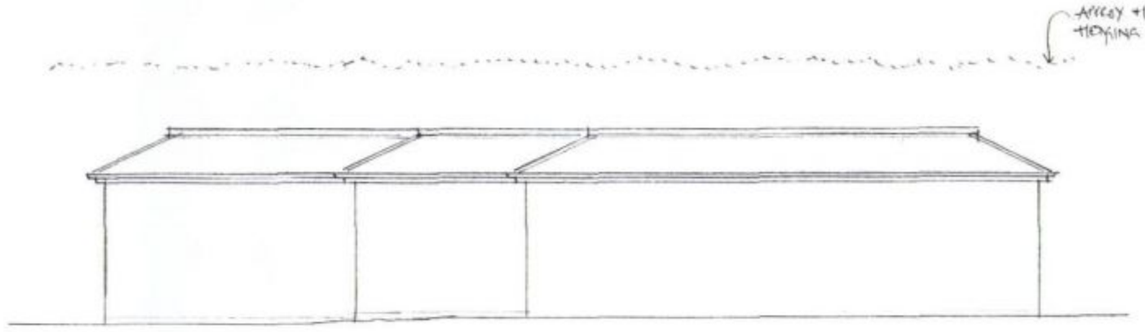


East

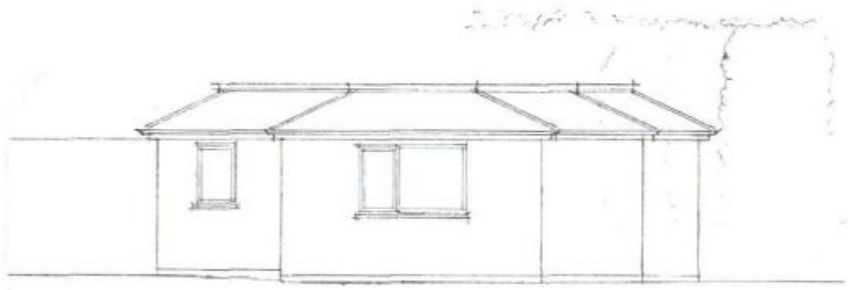

South

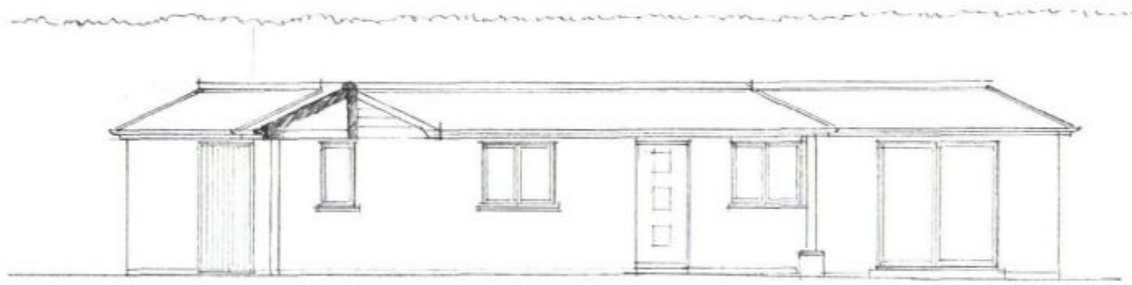

West

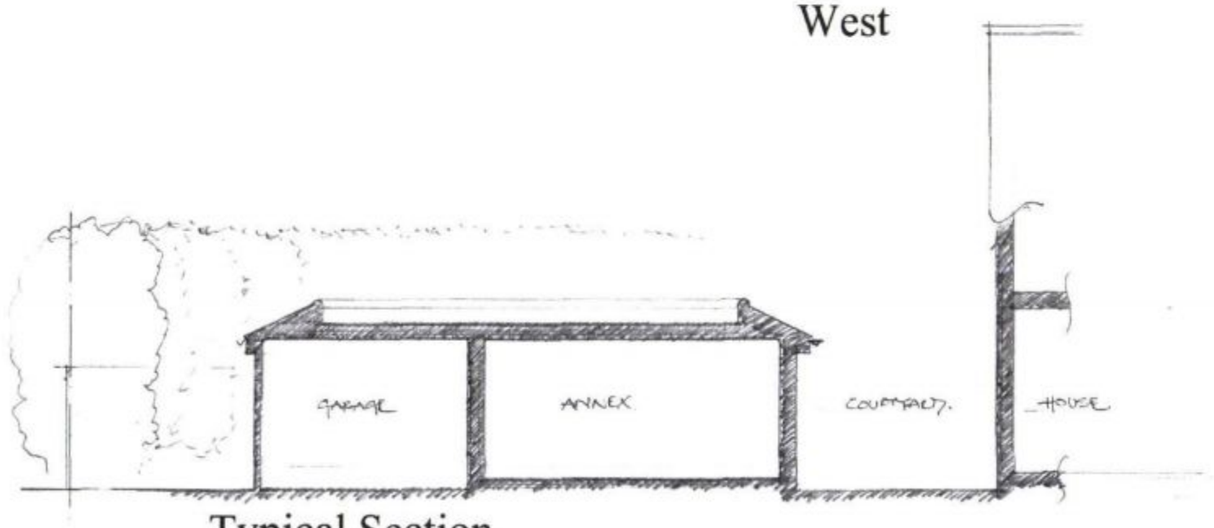

Typical Section

HAVANT BOROUGH COUNCIL
07 DEC 2011
RECEIVED

EXTENSION AND ALTERATIONS - ANNEX ELEVATIONS/SECTION
33 St Thomas Avenue, Hayling Island. PO11 0ET

mf designs ltd
Chartered Architects
12 Wensley Gardens • Emsworth • Hampshire • PO10 7RA tf 01243 377766
Director: Martin Farrer RIBA • Co Registration No.4507379 e admin@mfdesigns.org.uk

Date: Nov 2011 Job No: 3030
Scale: 1:100 Drg No: 009