
PERMIT

PERMIT

EXISTING ELEVATIONS TO Nº 2 WASHINGTON RD, EMSWORTH

SCALE 1:100

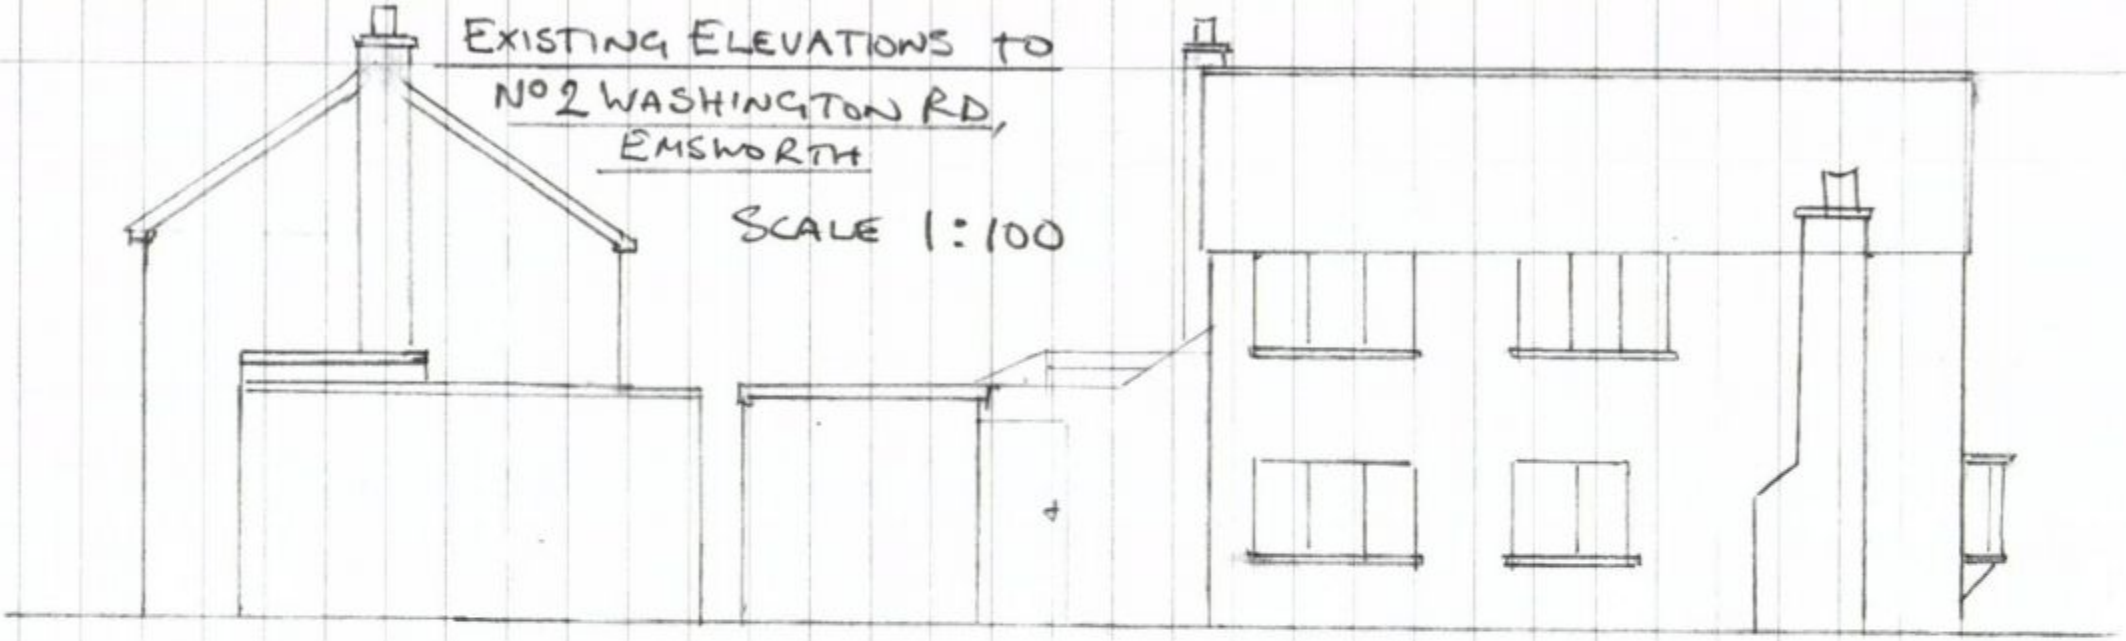

NORTH ELEVATION

WEST ELEVATION

HAVANT BOROUGH COUNCIL
DEVELOPMENT CONTROL
0 8 NOV 2011
RECEIVED