PERMIT

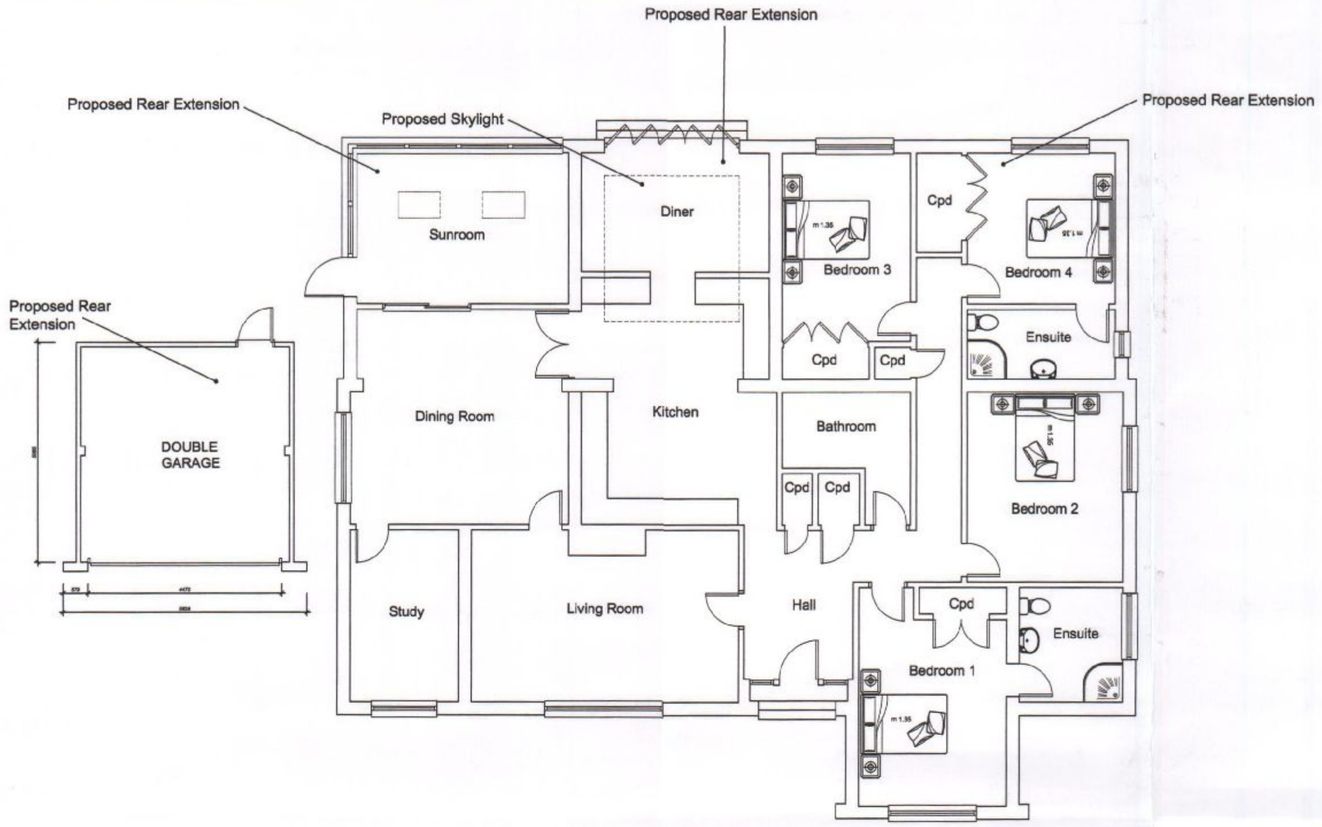

PROPOSED FLOOR PLAN 1:100

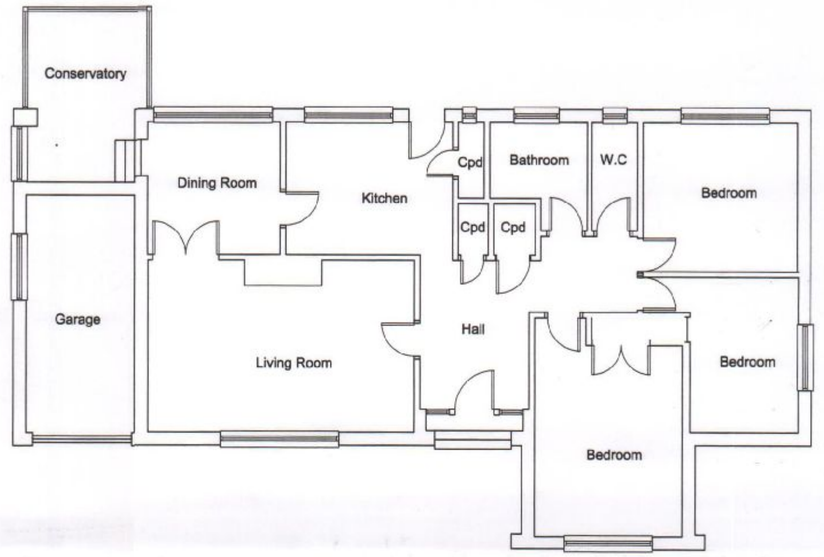

EXISTING FLOOR PLAN 1:100

HAVANT BOROUGH COUNCIL
17 OCT 2011
RECEIVED

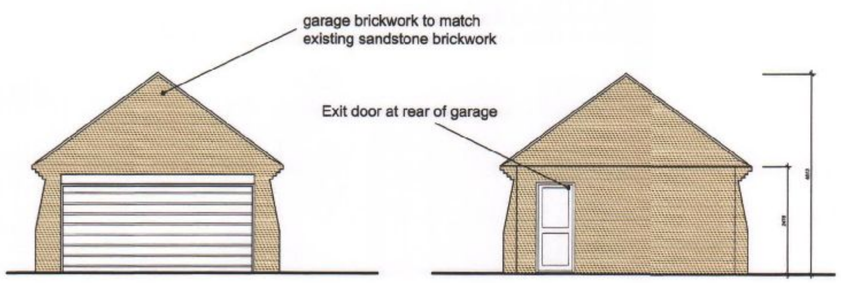

PROPOSED FRONT ELEVATION 1:100

PROPOSED REAR ELEVATION 1:100

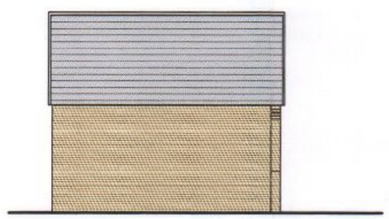

PROPOSED SIDE ELEVATION 1:100

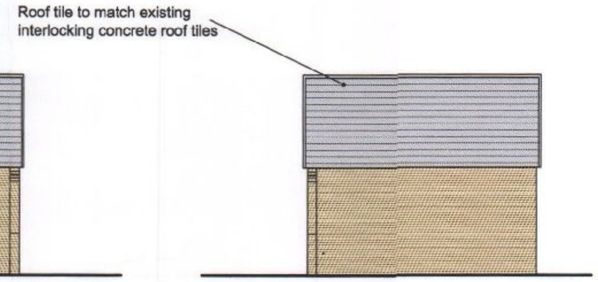

PROPOSED SIDE ELEVATION 1:100

0m 10m

Scale 1:100

rev	date	details
A	06/10/11	Garage Elevations 1:100

project title

25A Highfield Avenue

Denmead

drawing title	drawn	
Proposed Drawings	LMW	
date: 19/09/11	scales: As Shown	drawing ref: A11/463/02 rev: A

The Home Shop
Architectural Services
Unit 2, Marlborough House, Chesil Street, Winchester, Hants. SO23 0HU
Tel: 01962 622633 Mobile: 0796 835 6846

The copyright in this document and design is confidential to and the property of The Home Shop Ltd