
REFUSE

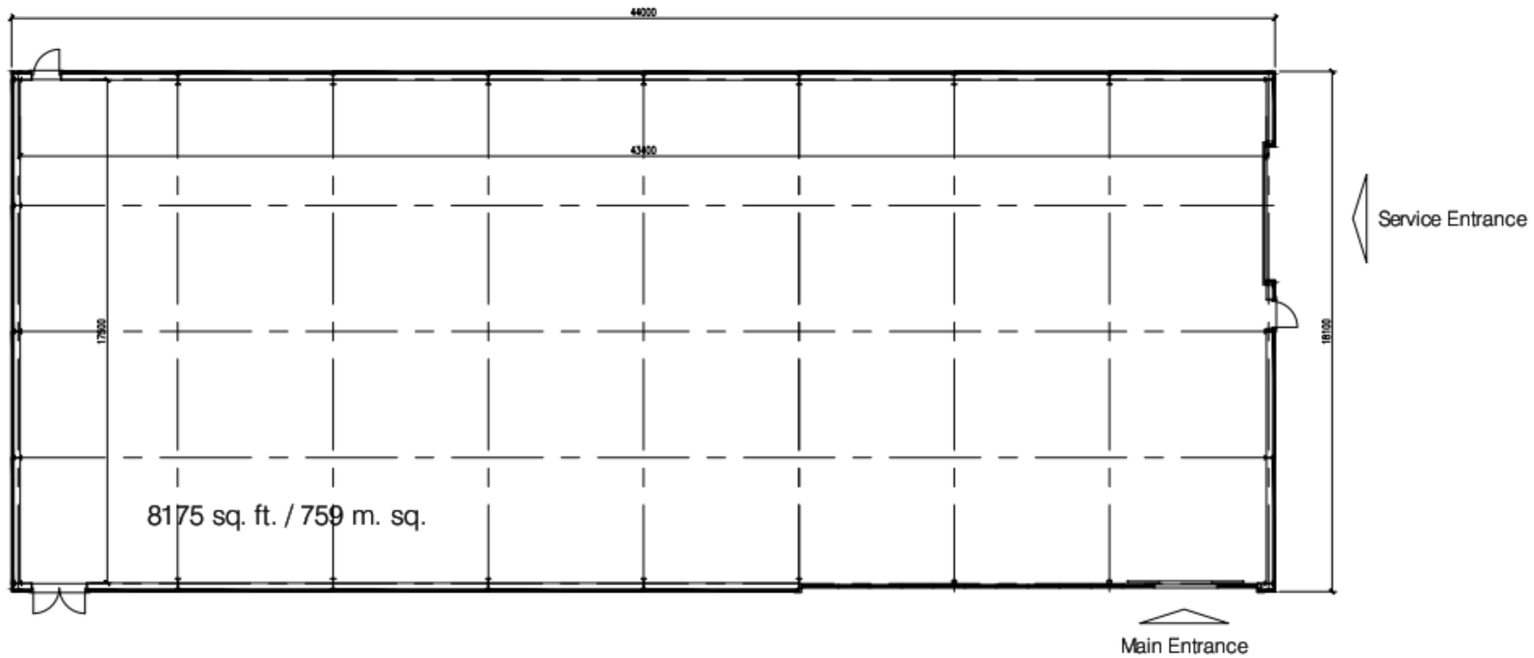

Hargreaves
Rustington House, Worthing Road, Rustington, West Sussex, BN16 3PS
Tel No: (01903) 777777 Fax No: (01903) 777700

Redevelopment Of ICTS Site, Solent Road.
Havant.

Floor Plans 1:200 .

job no.	drawing no.	rev.
HA/SR/ICTS	PO4	

scale	drawn by	date
1:200 @ A3	RE	April 11

CAD File: V:\

V:\Havant\Solent Rd Site PO9 1JH\HA.SR.ICTS-P04-Plans.dwg, Model, 11/05/2011 09:29:21,
DWG To PDF.pc3, ISO A3 (420.00 x 297.00 MM), 1:213.461