


PERMIT

339 Milton Road

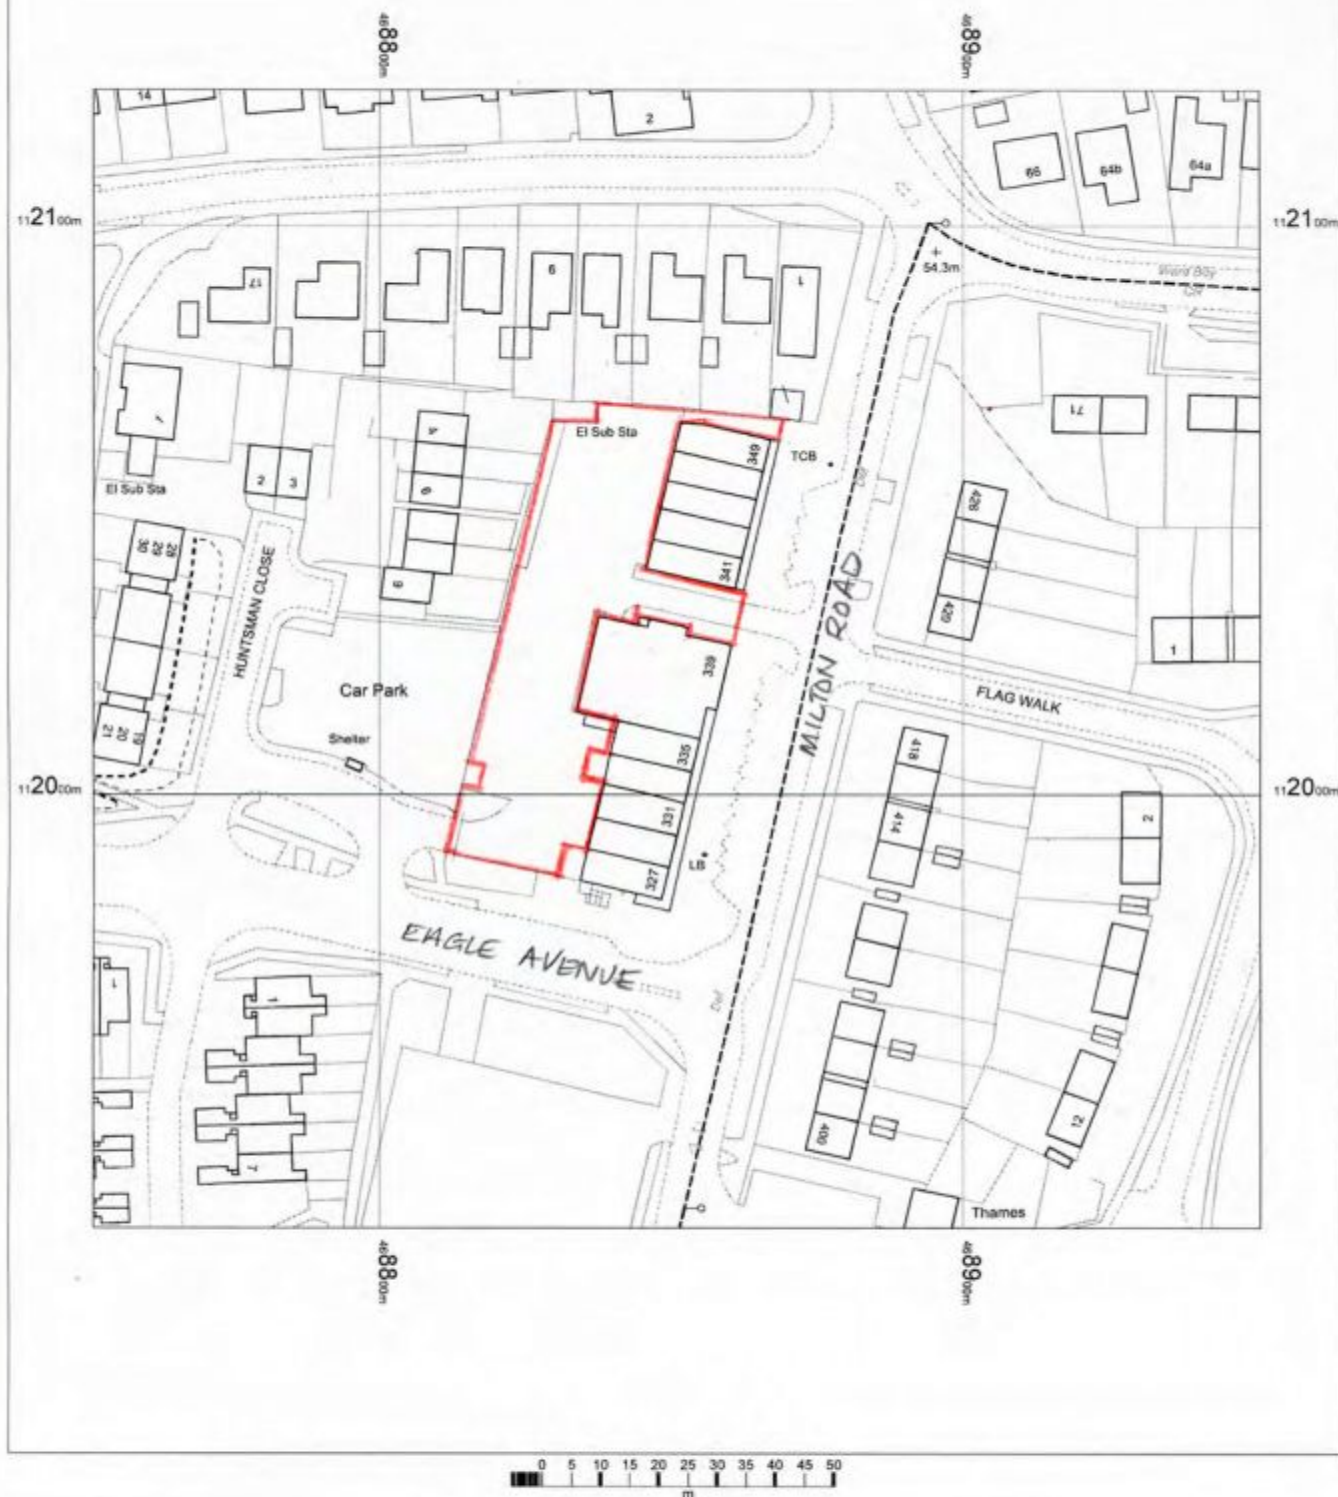

339 Milton Road
Waterloo
PO8 8LH

OS Mastermap
28 September 2011, ID: BLJT-00097963
www.planningapplicationmaps.co.uk

1:1250 scale print at A4, Centre: 468851 E, 112024 N

©Crown Copyright. Licence no. 10001998

Mapping
sourced from
 Ordnance
Survey



bluejet
mapping