


- Tree Stem
- Tree Canopy Spread
- Root Protection Area
- ▨ Permeable RPA
- Protective Barrier Fencing

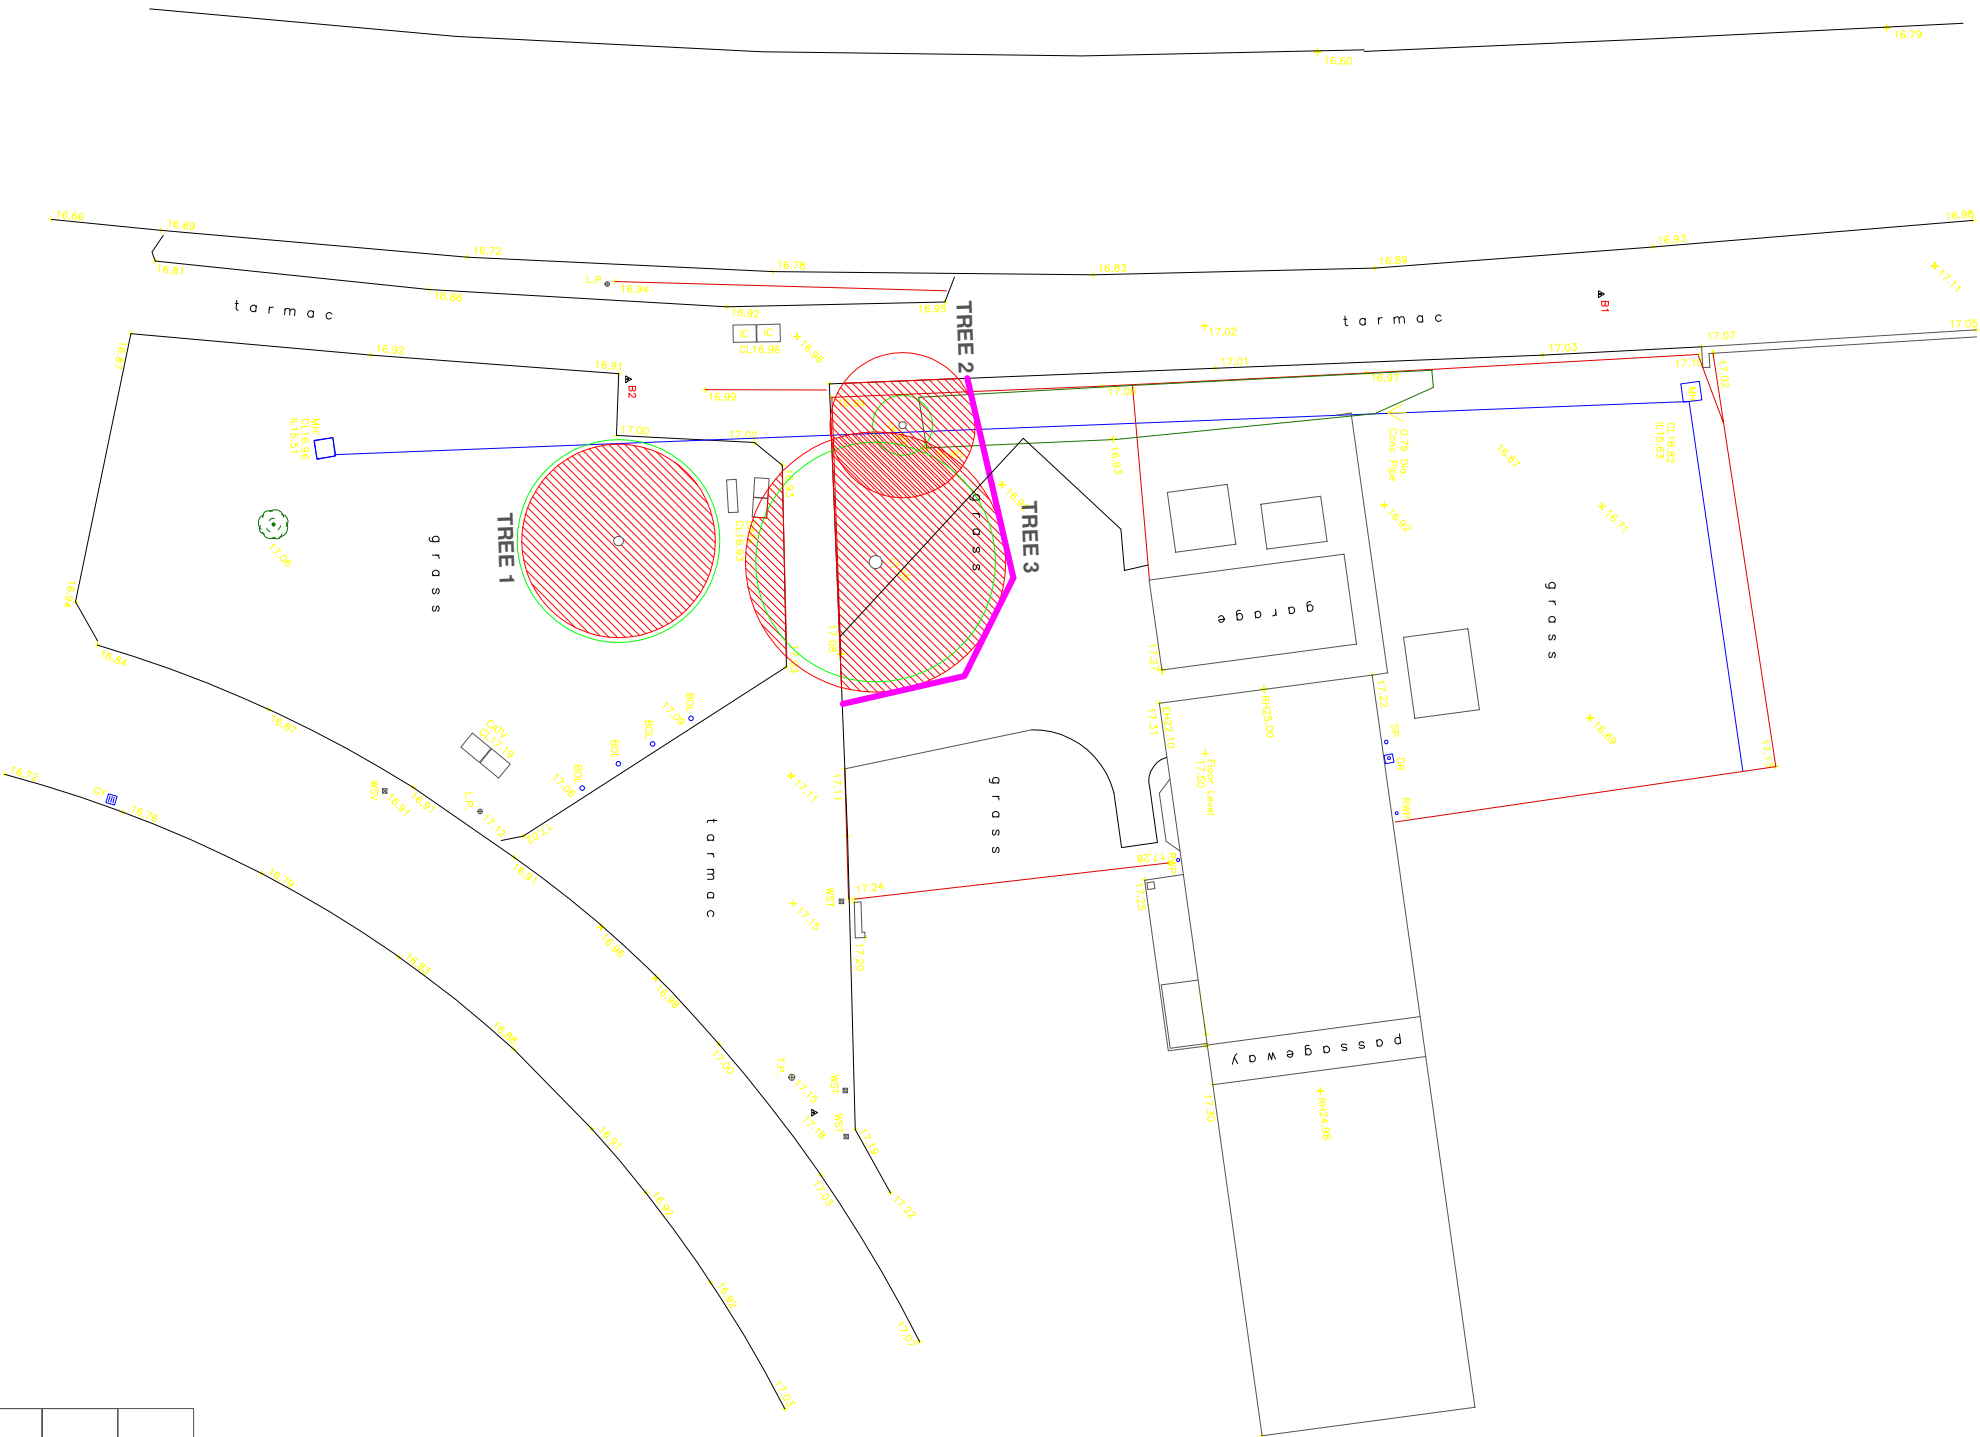

Drawing Name: Existing Tree Survey	
Ref: BR03/09	Rev: A
Scale: 1:250	Paper Size: A3