

PERMIT

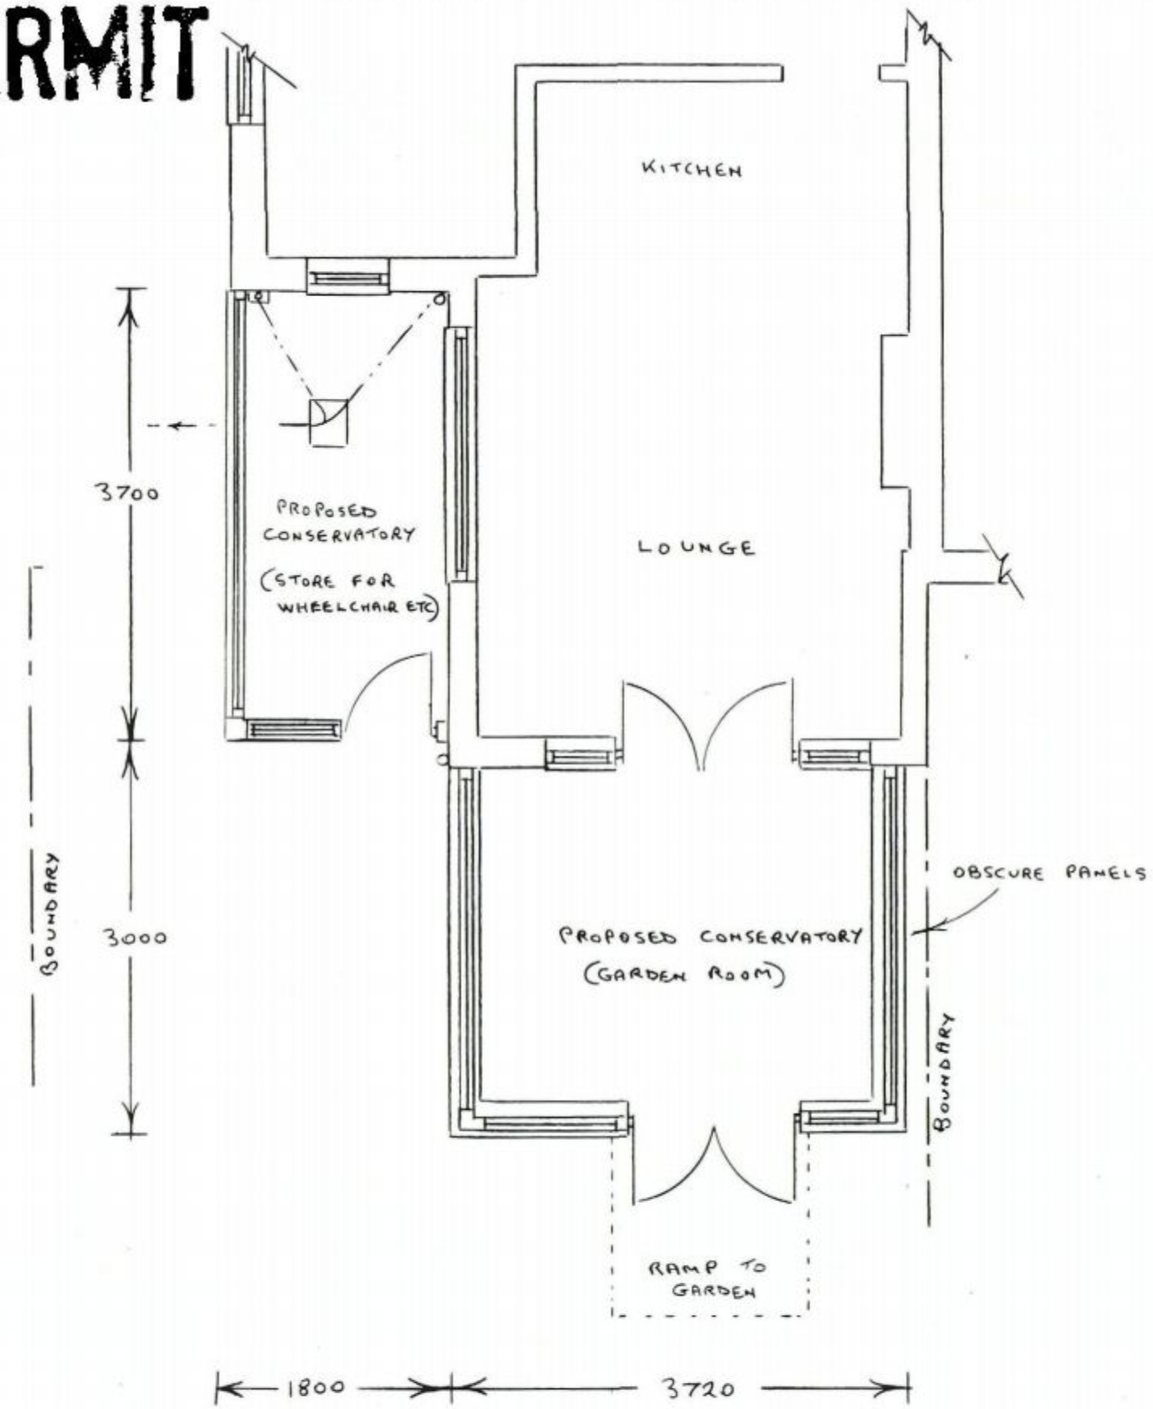

PROPOSED FLOOR PLAN

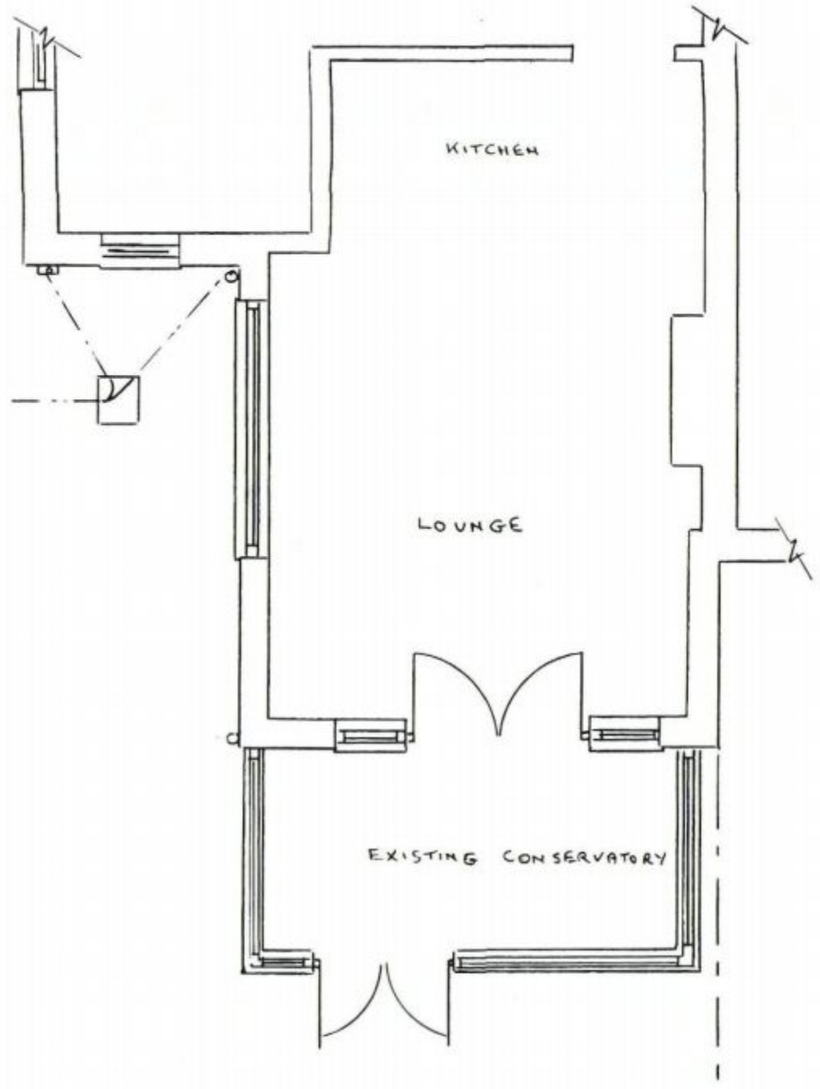

EXISTING FLOOR PLAN

HAVANT BOROUGH COUNCIL
17 NOV 23
RECEIVED

ROGER CLARK (ARCHITECTURAL SERVICES)	Tel: 023 9237 3841
PLAN No:	240/363 / 1
Drawing : Floor Plans	Scale : 1:50

PROPOSED CONSERVATORIES
65 GEOFFREY AVENUE
WIDLEY