


OS 1:10,000 Mapping
13 March 2013, ID: BW1-00214612
www.blackwellmapping.co.uk

1:5000 scale print at A4, Centre: 473612 E, 107689 N

© Crown Copyright. Licence no. 100041040

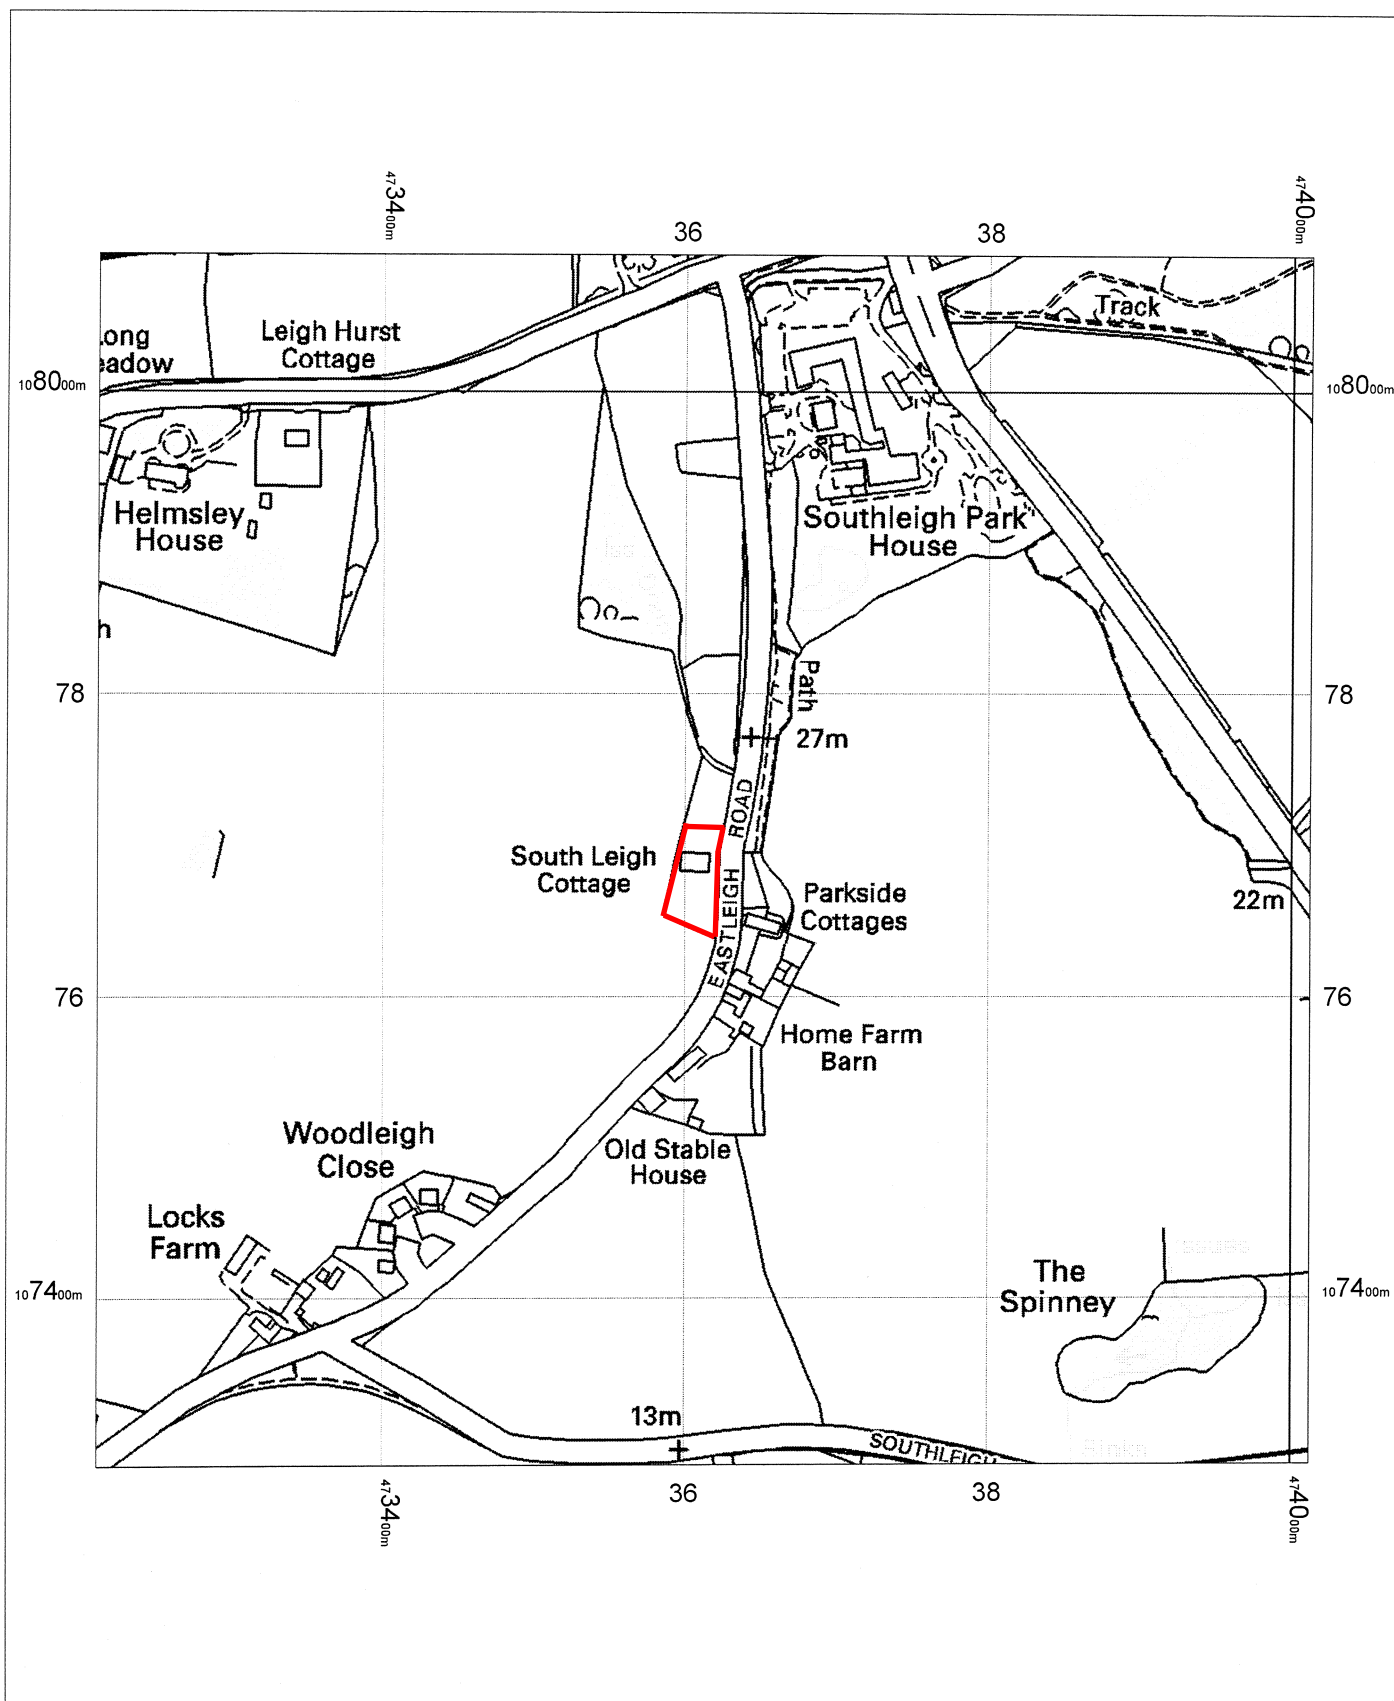

BLACKWELL'S
www.blackwellmapping.co.uk

TEL: 0114 268 7658
maps.sheffield@blackwell.co.uk