


DO NOT SCALE

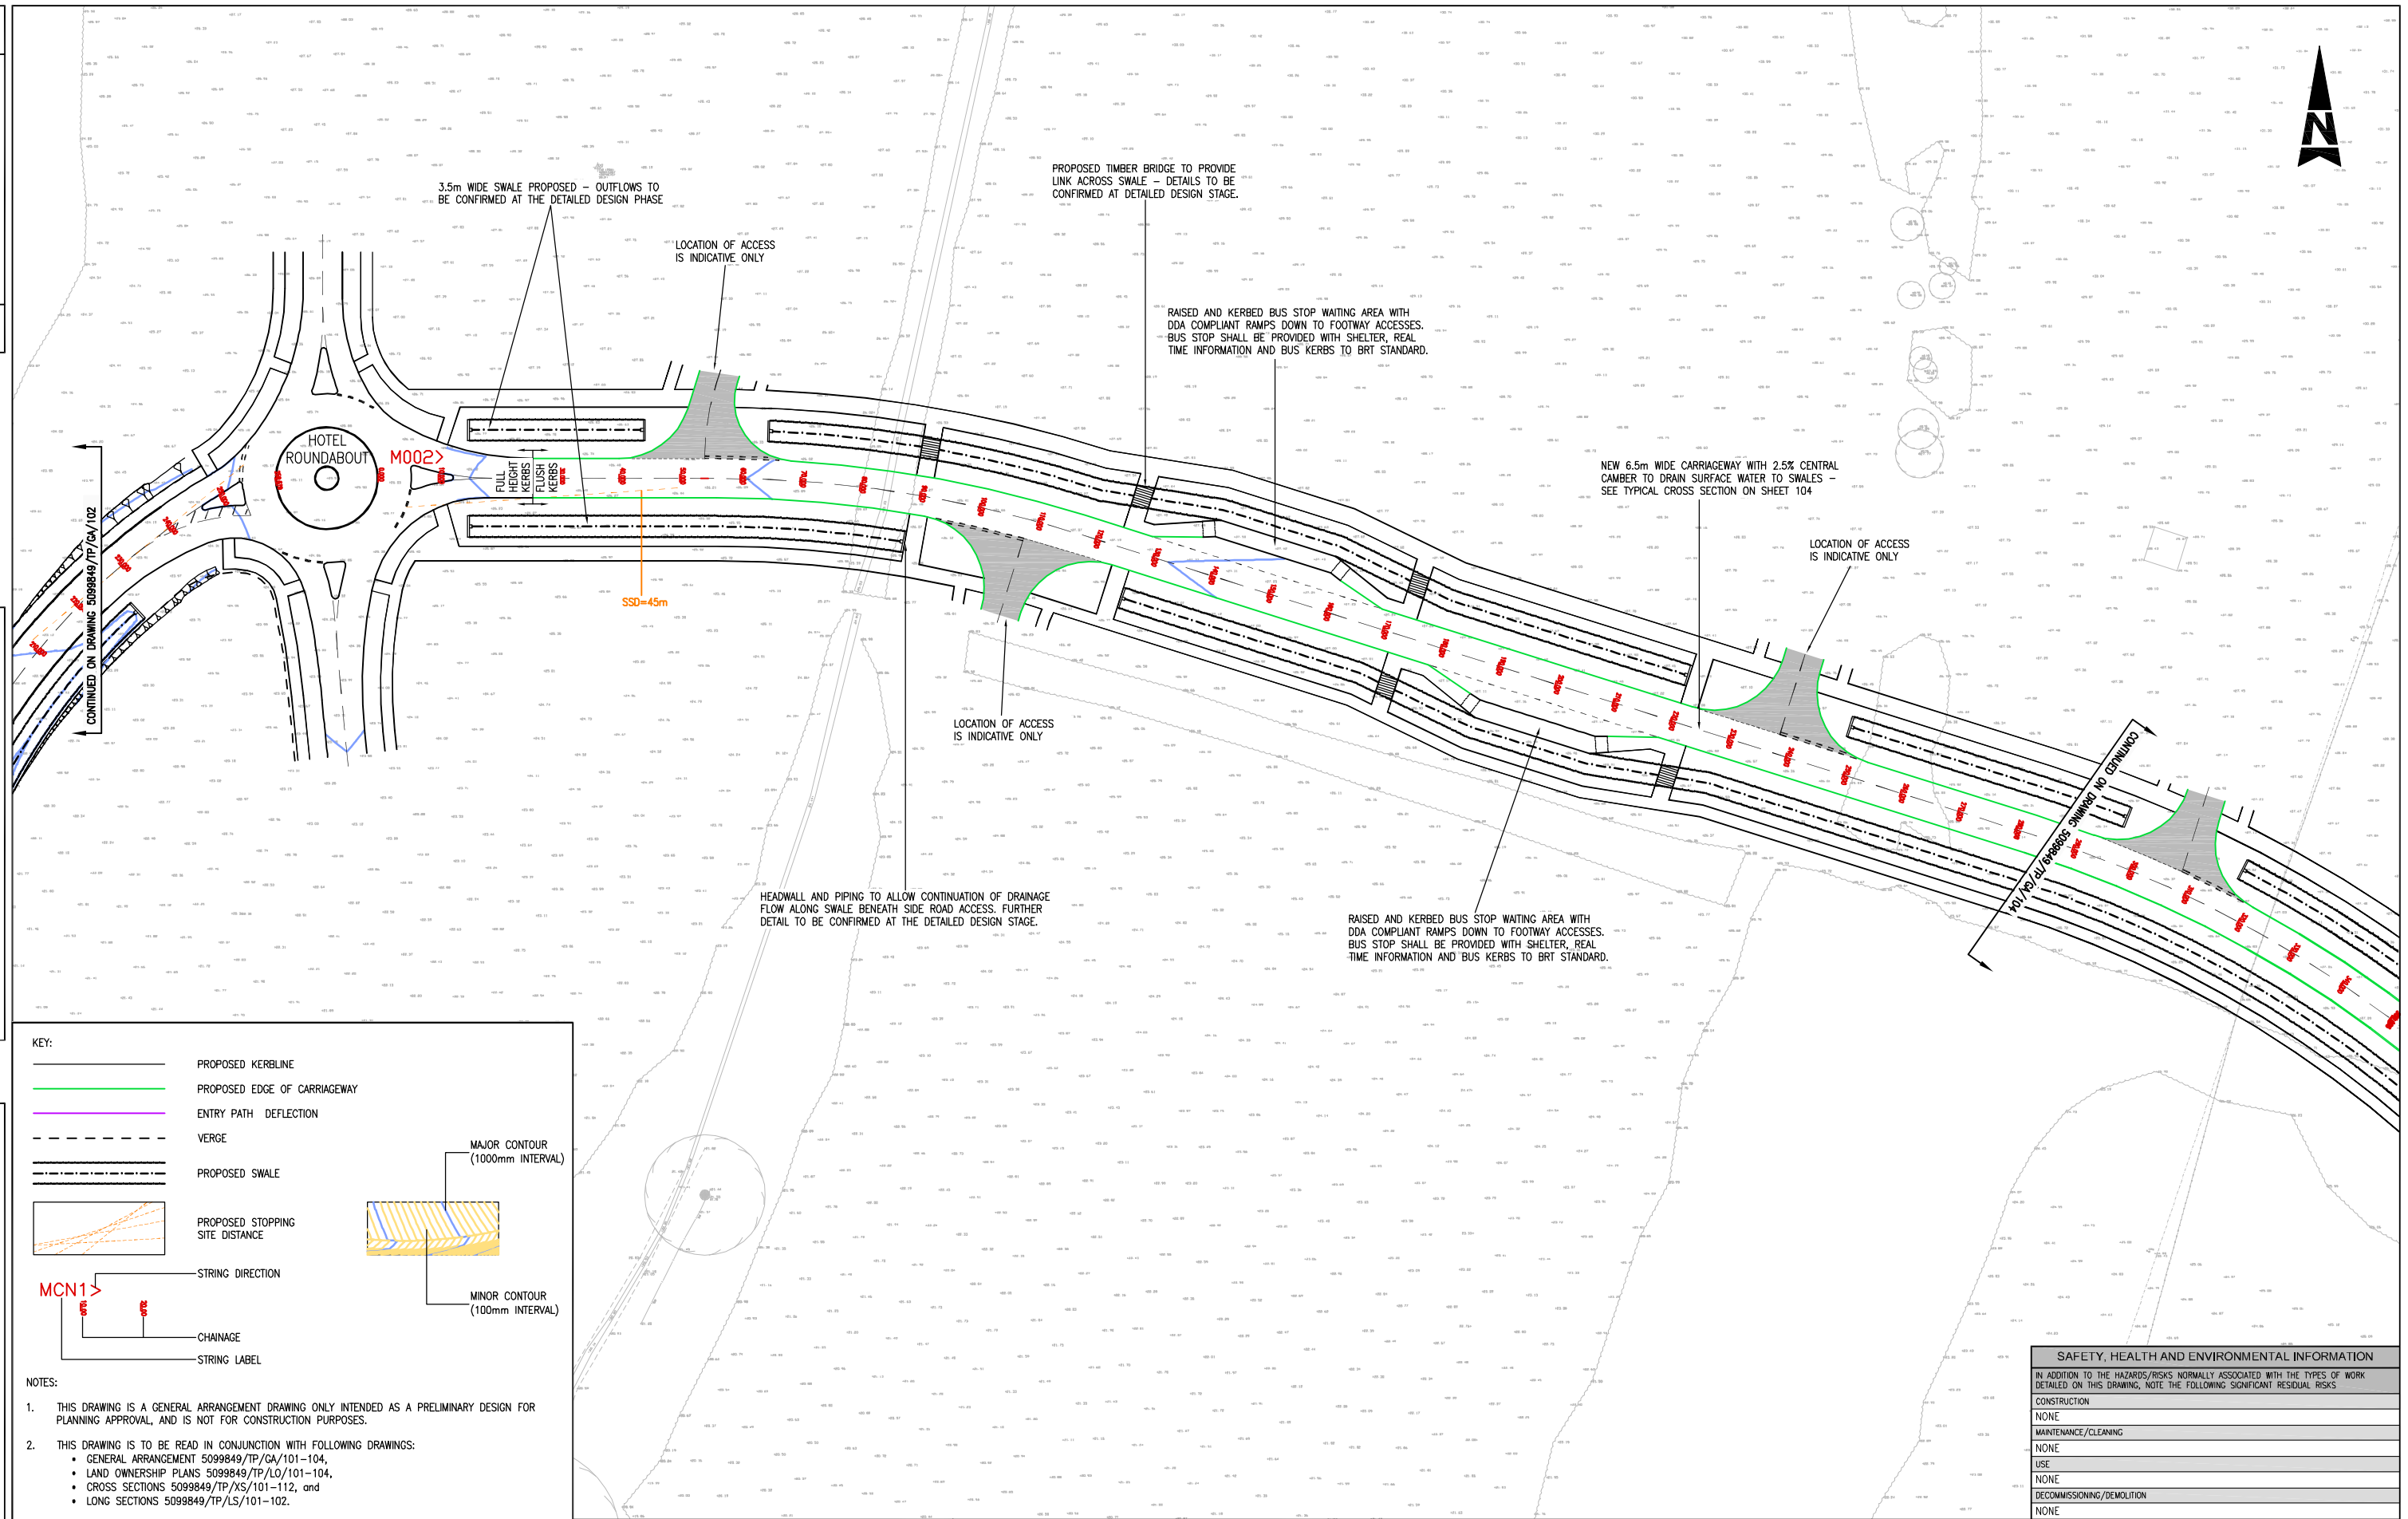

File: P_5099849_TP_GA_101-104 revD.dwg
Date: Dec 11, 2012 - 4:13pm Plotted by: dimm3215

[illegible]

ATKINS™
Atkins Limited
Consulting Engineers,
Woodcote Grove
Ashley Road
Epsom, Surrey, England,
KT18 5BW

Tel: (01372) 726140
Fax: (01372) 740055
www.atkinsglobal.com

Client	
Project	

PORTSMOUTH
CITY COUNCIL

DUNSBURY HILL FARM
STAGE 2

SAFETY, HEALTH AND ENVIRONMENTAL INFORMATION				
IN ADDITION TO THE HAZARDS/RISKS NORMALLY ASSOCIATED WITH THE TYPES OF WORK DETAILED ON THIS DRAWING, NOTE THE FOLLOWING SIGNIFICANT RESIDUAL RISKS				
CONSTRUCTION				
NONE				
MAINTENANCE/CLEANING				
NONE				
USE				
NONE				
DECOMMISSIONING/DEMOLITION				
NONE				
Title				
GENERAL ARRANGEMENT (SHEET 3 of 4)				
Sheet Size	Original Scale	Designed/Drawn MBW	Checked SD	Authorised IPC
A1	1:500	Date 10.11	Date 04.11.11	Date 04.11.11
Status	Drawing Number			Rev
P	5099849/TP/GA/103			D