

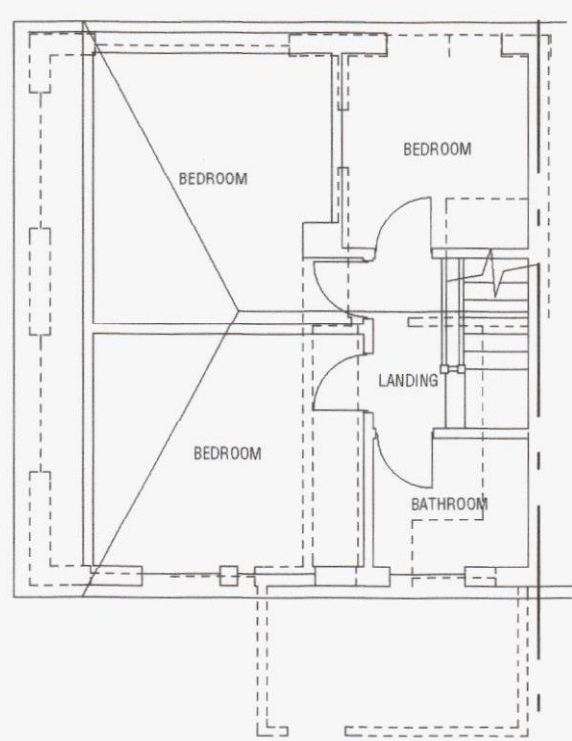


THIS DRAWING IS NOT A SPECIFICATION OF WORK AND IS ONLY FOR THE PURPOSE OF GAINING TOWN PLANNING AND BUILDING REGULATION APPROVALS. ALL DETAILS/DIMENSIONS MUST BE CHECKED ON SITE BEFORE COMMENCEMENT OF WORK BY CONTRACTOR

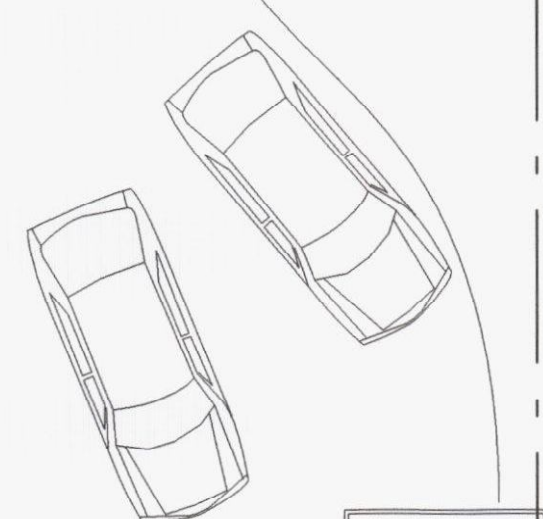


EXISTING FIRST FLOOR

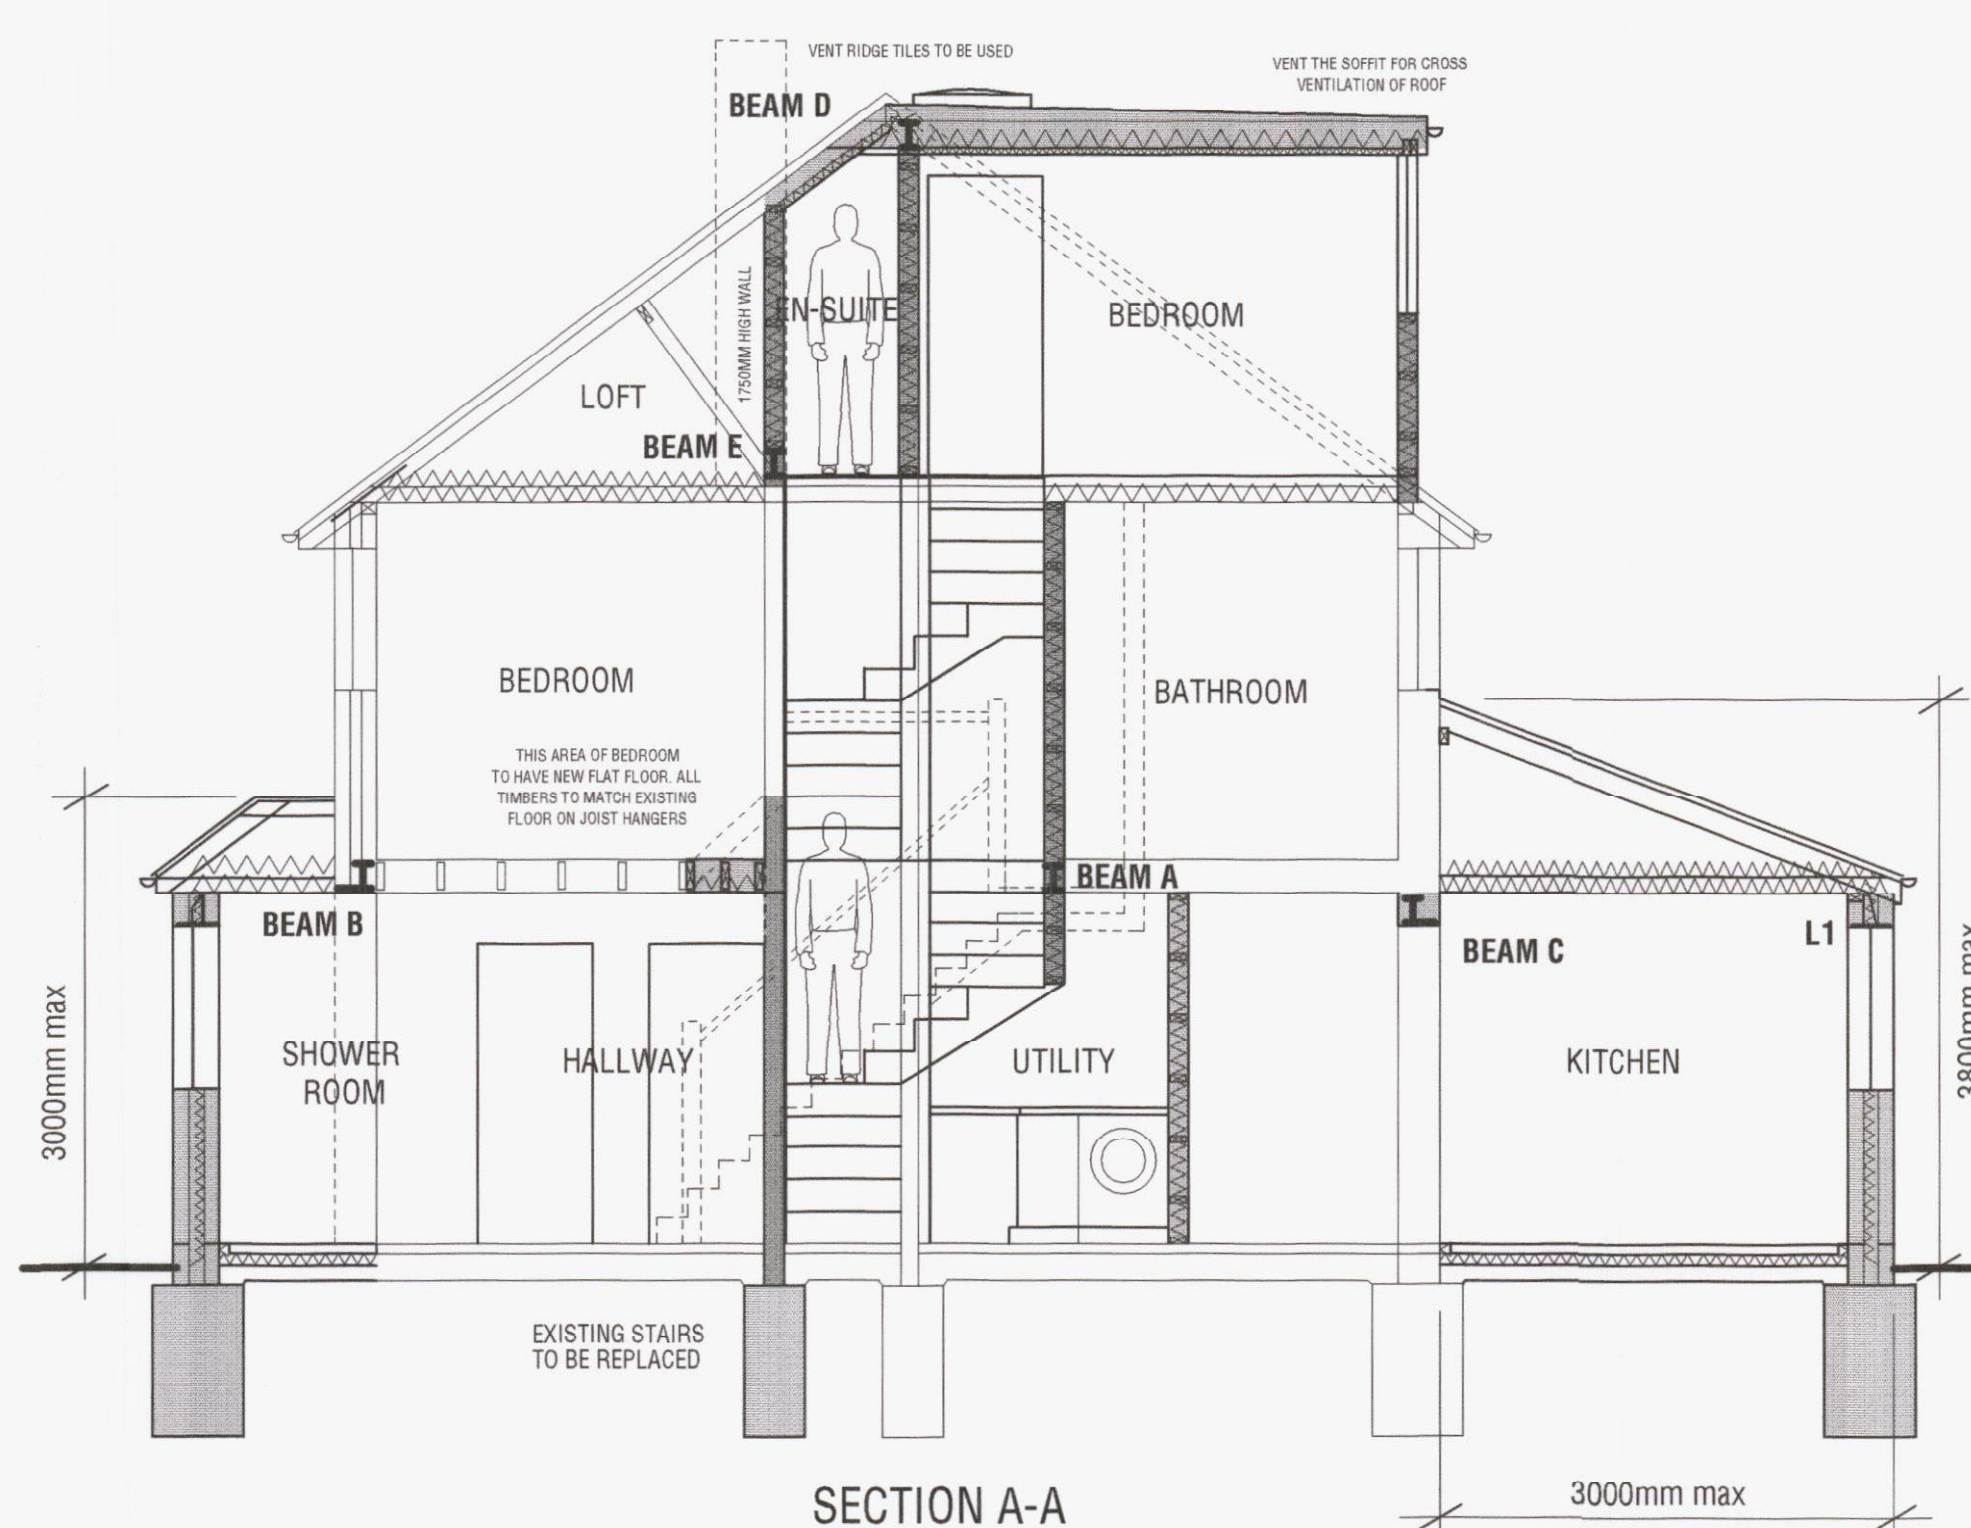

SECTION A-A




PROPOSED REAR VIEW

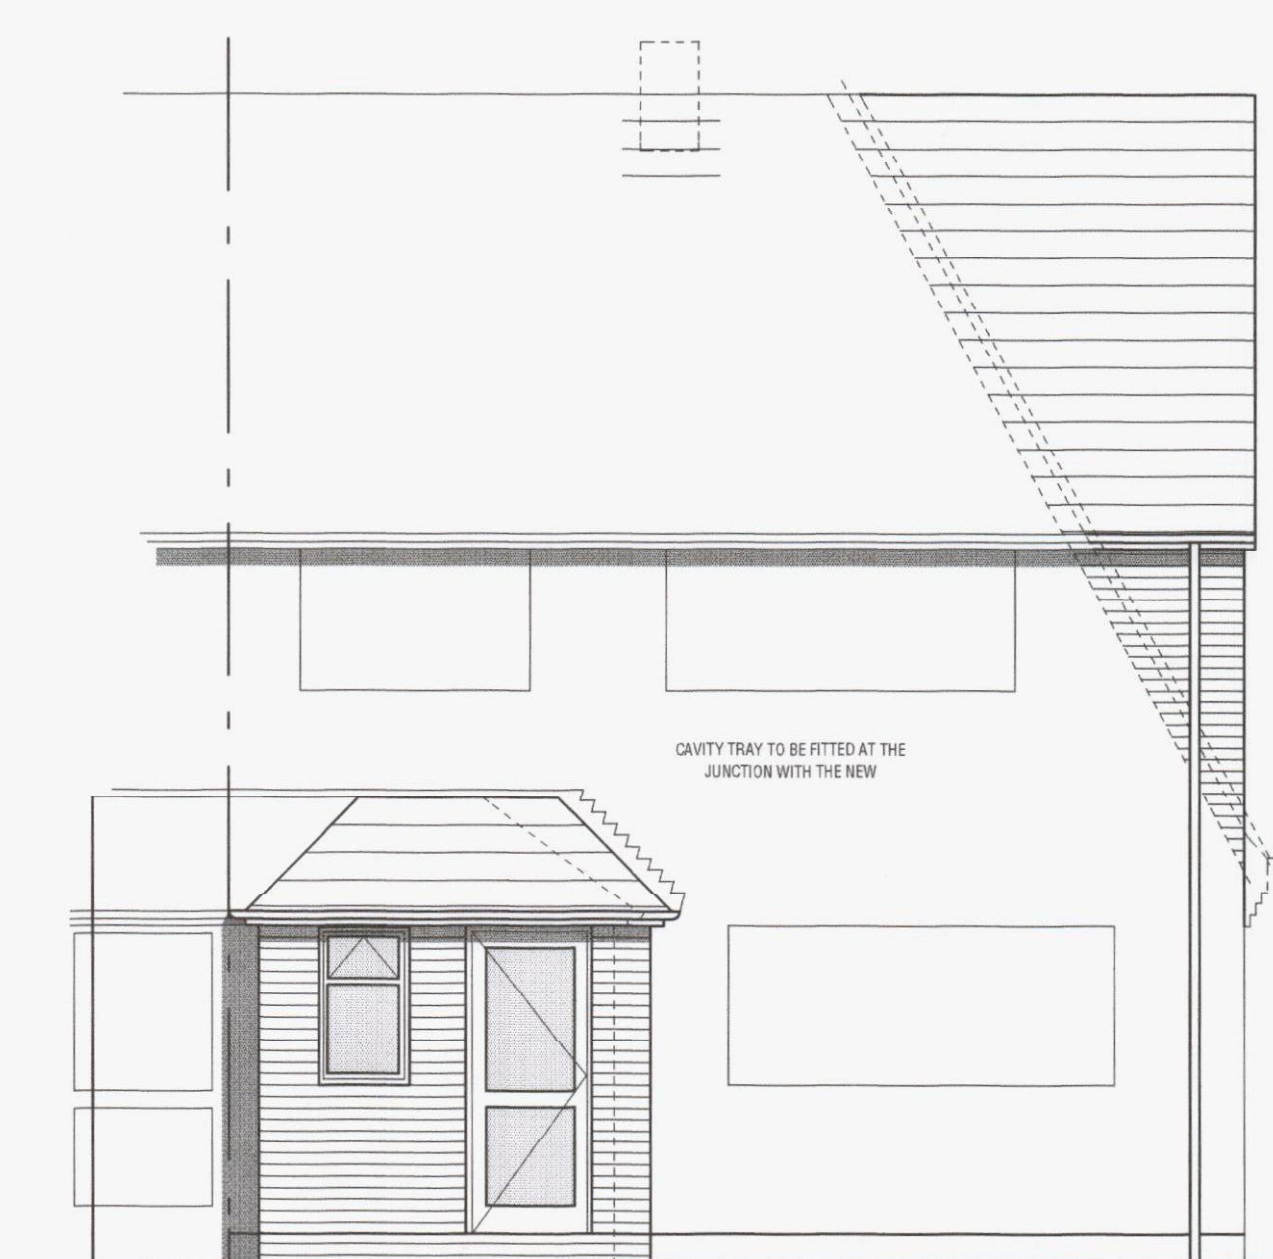


PROPOSED FRONT VIEW


EXISTING GROUND FLOOR

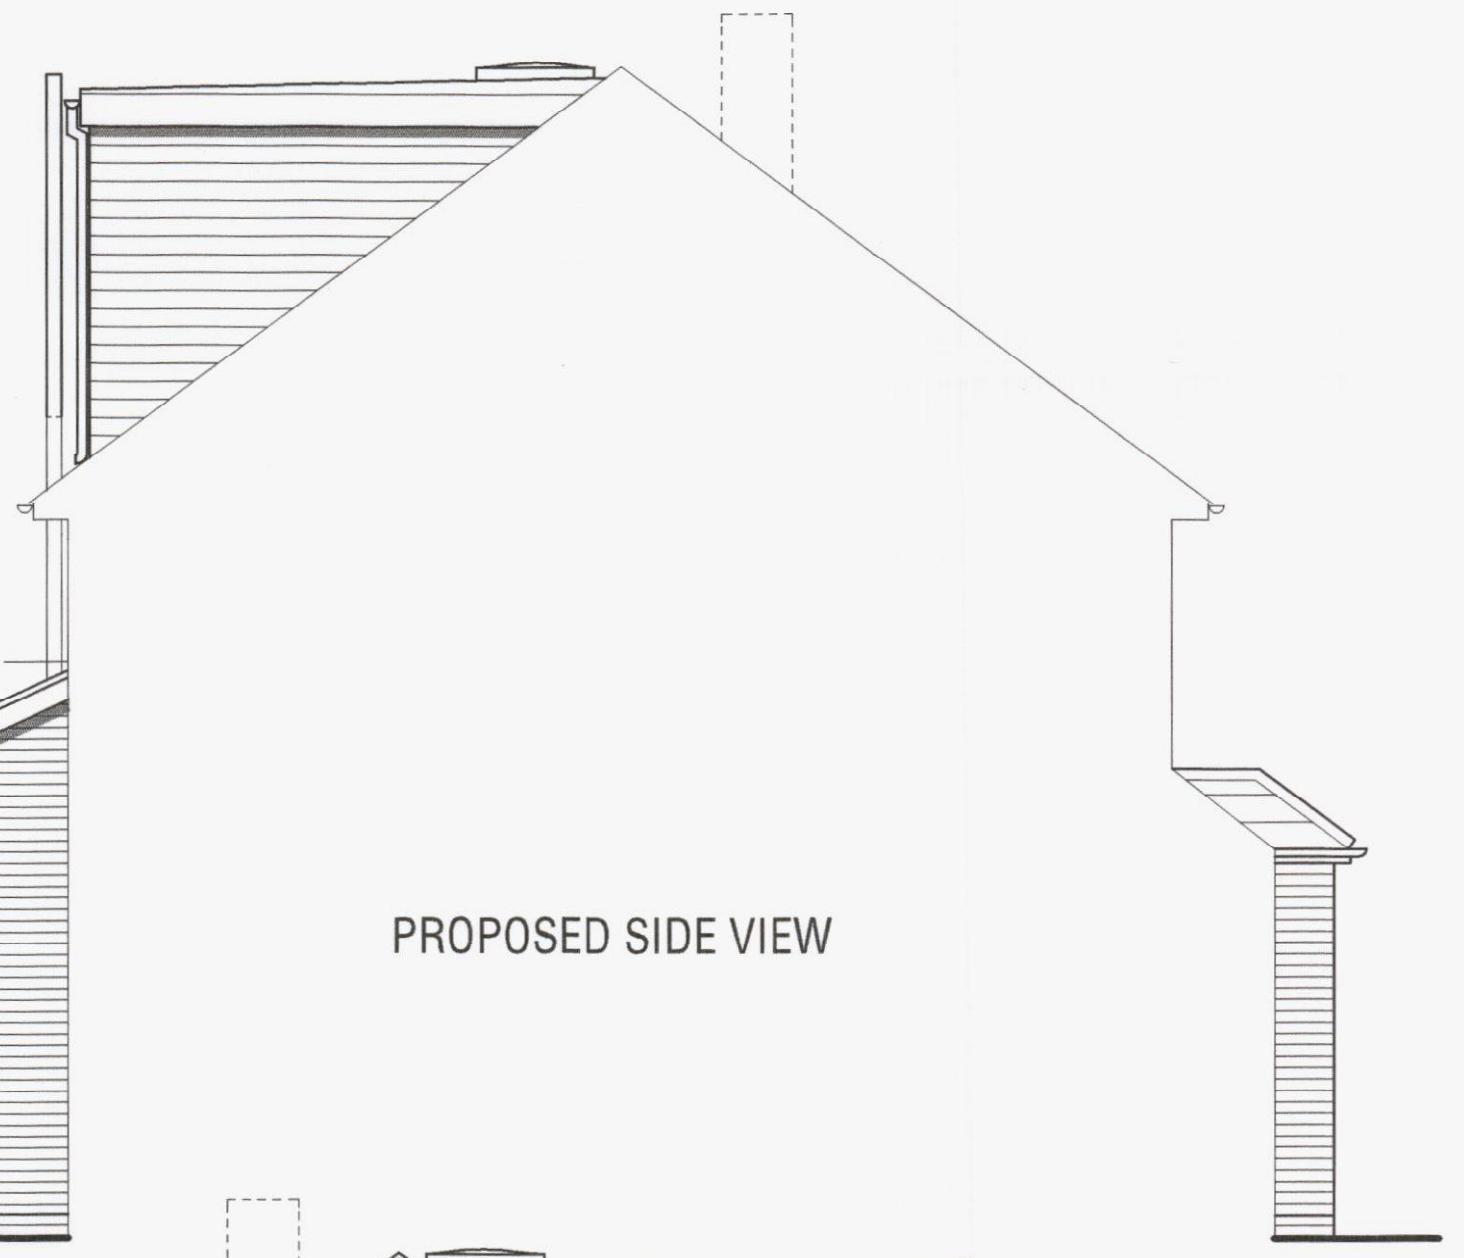


PROPOSED SIDE VIEW

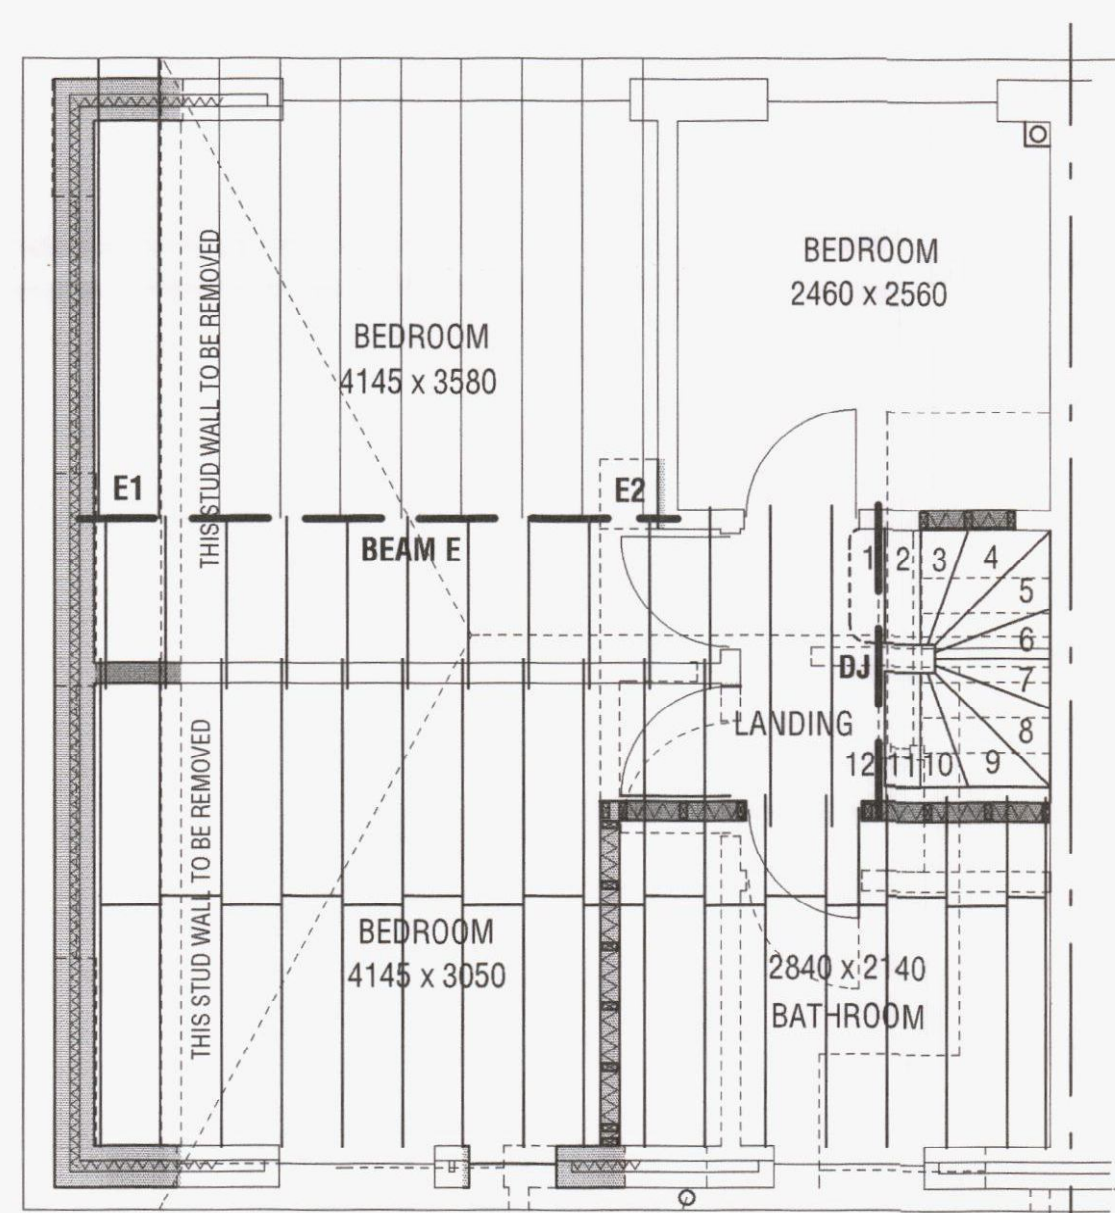



PROPOSED FIRST FLOOR
AT CEILING LEVEL

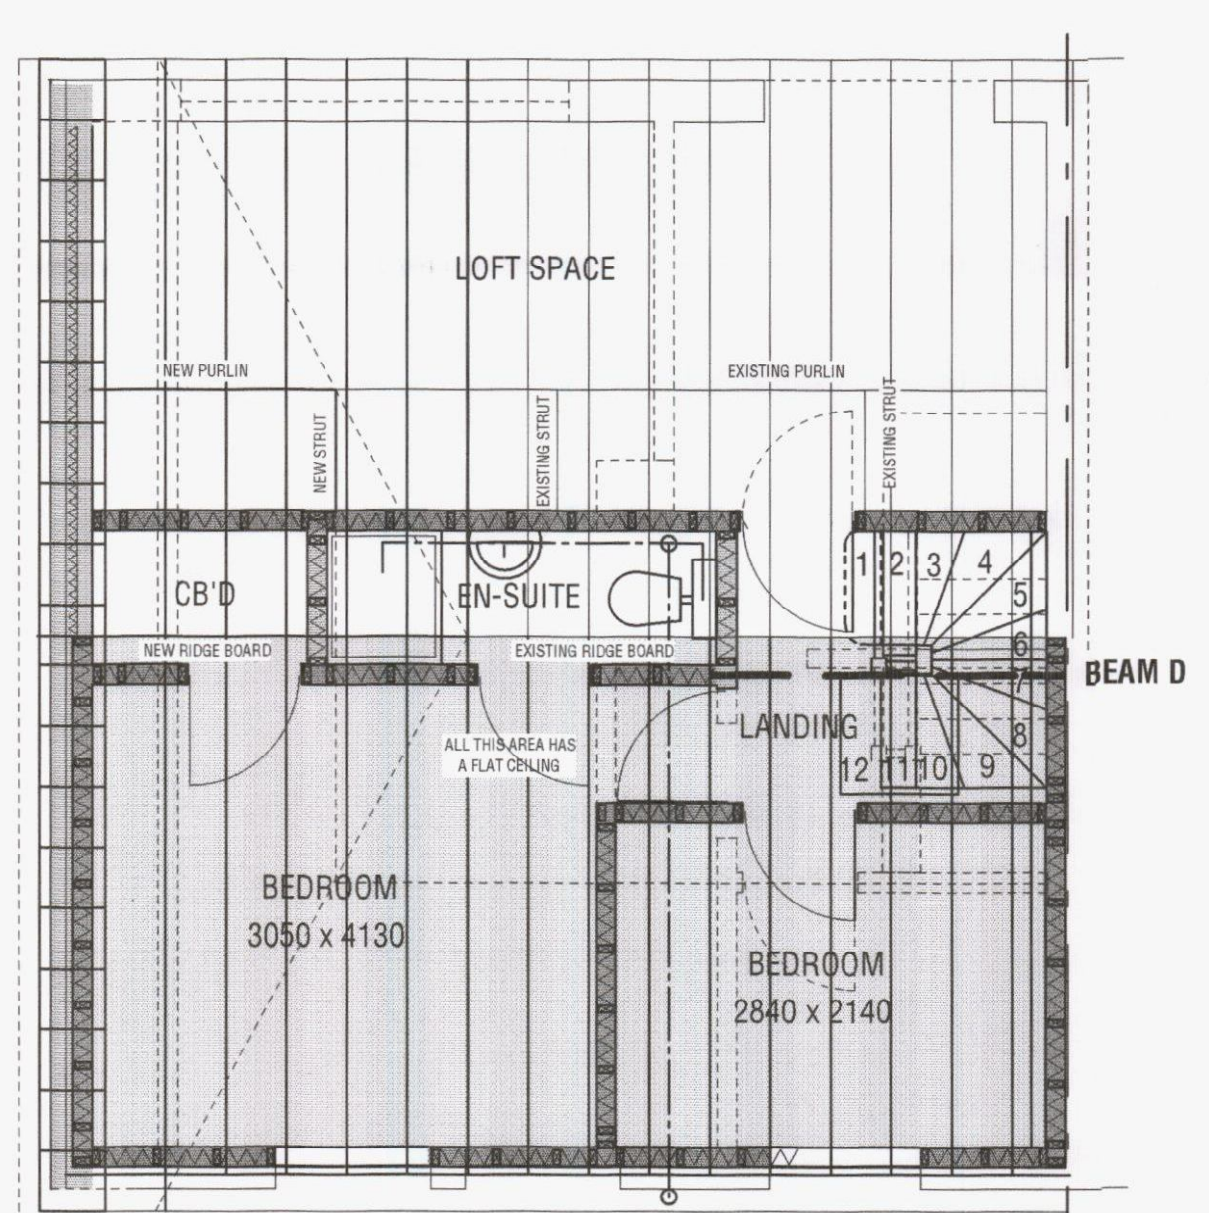

PROPOSED SECOND FLOOR ROOF TIMBERS
AT ROOF LEVEL

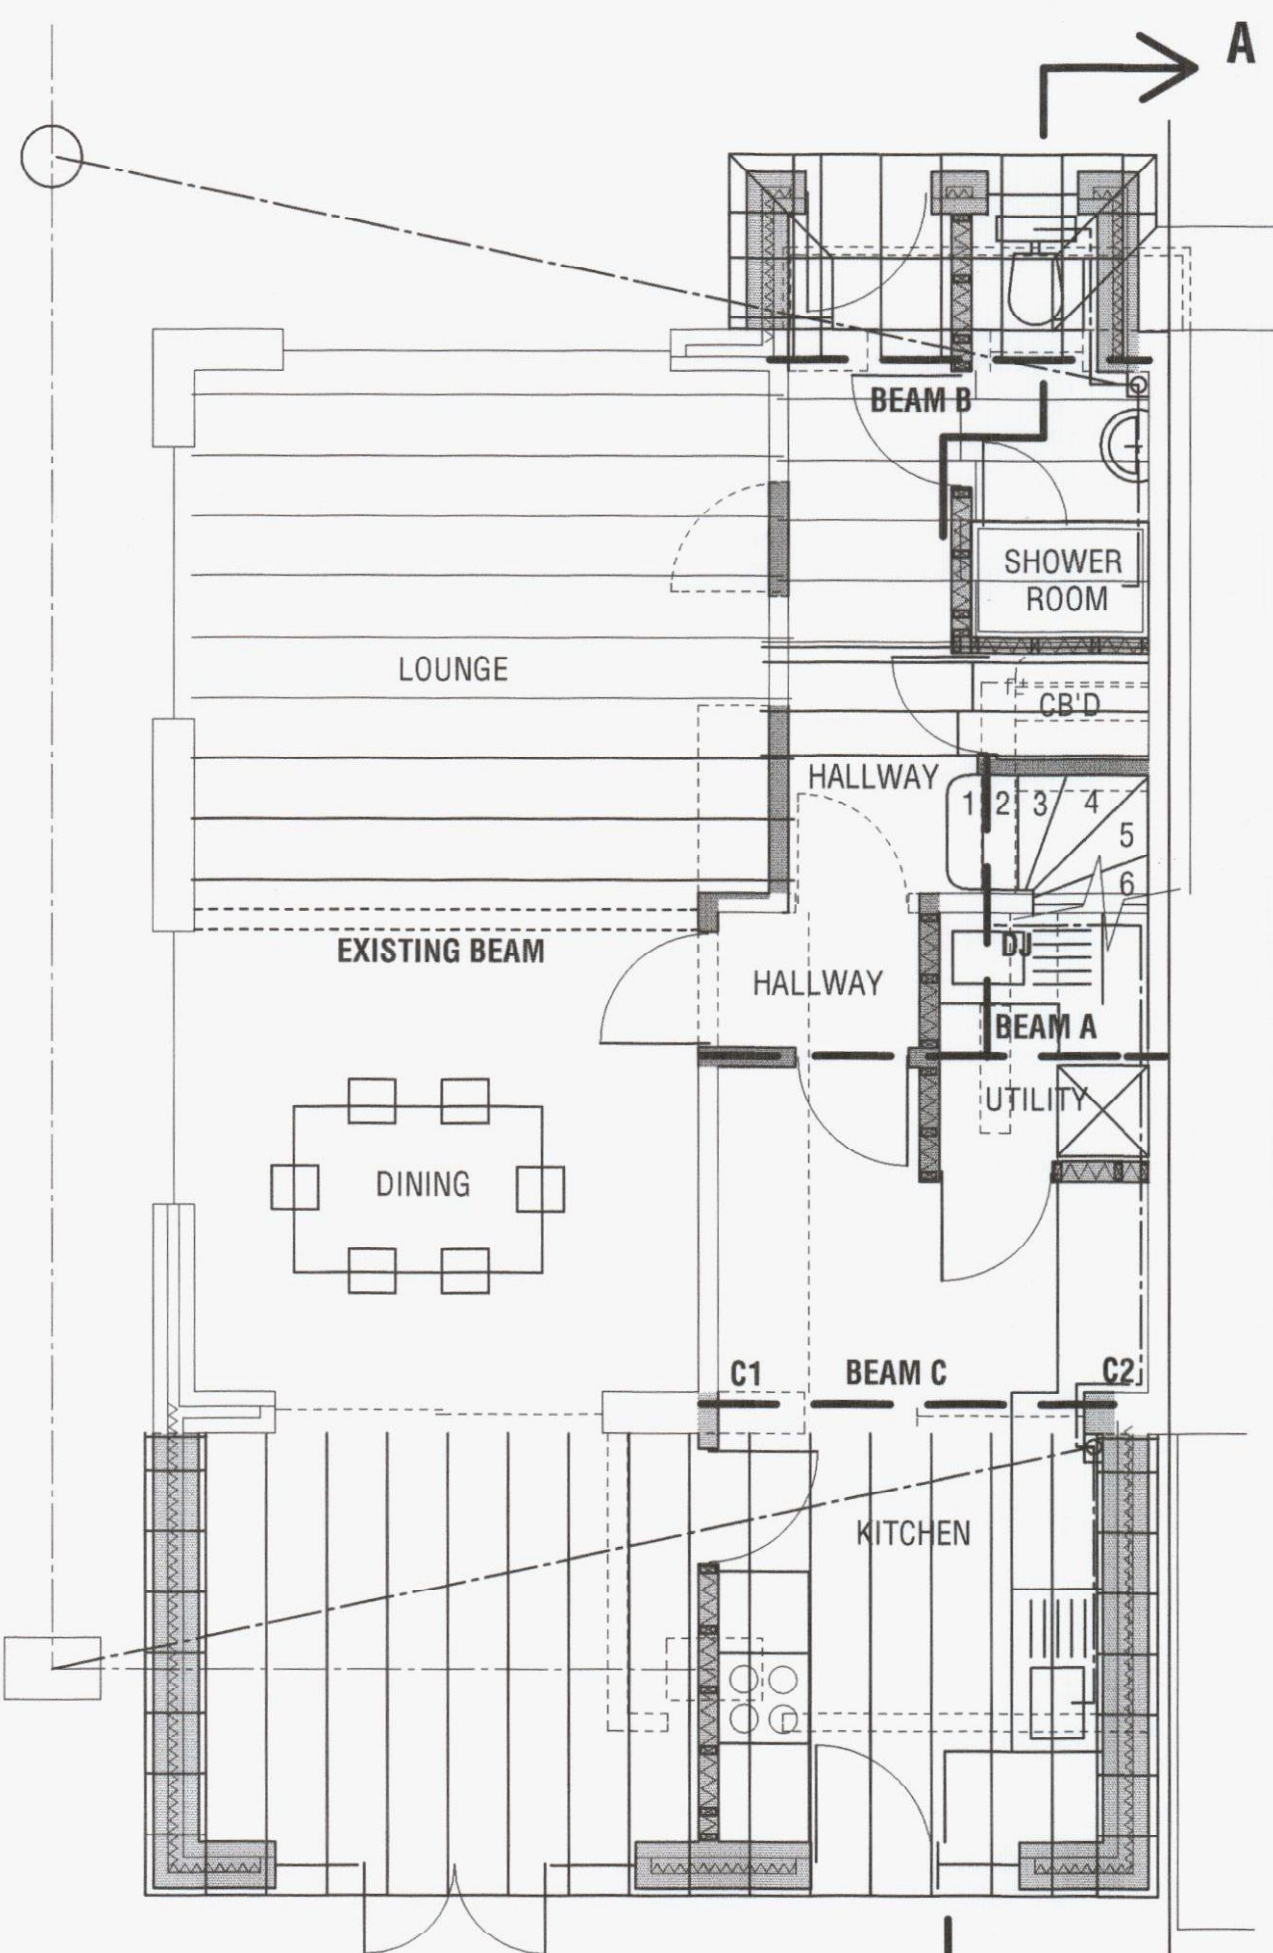

PROPOSED GROUND FLOOR
AT CEILING LEVEL

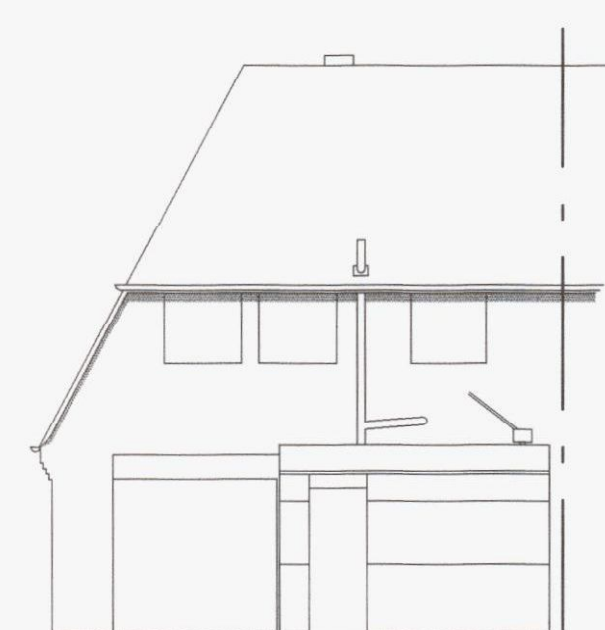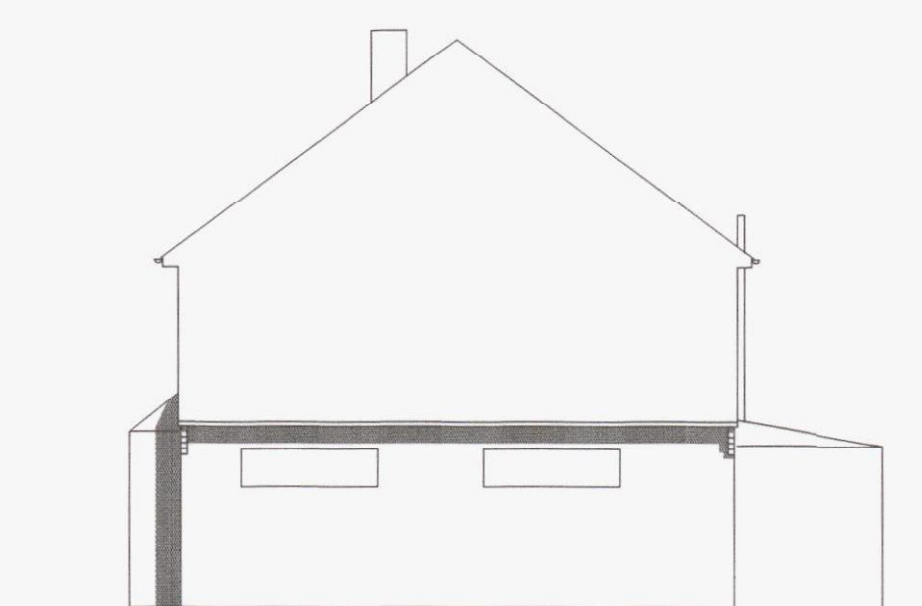

PROPOSED SINGLE STOREY REAR
EXTENSION, INTERNAL ALTERATIONS,
NEW STAIRS AND
LOFT CONVERSION
FOR
29 WILLOWTREE AVENUE
WATERLOOVILLE
PO8 8AL