





Existing Plan along West Street

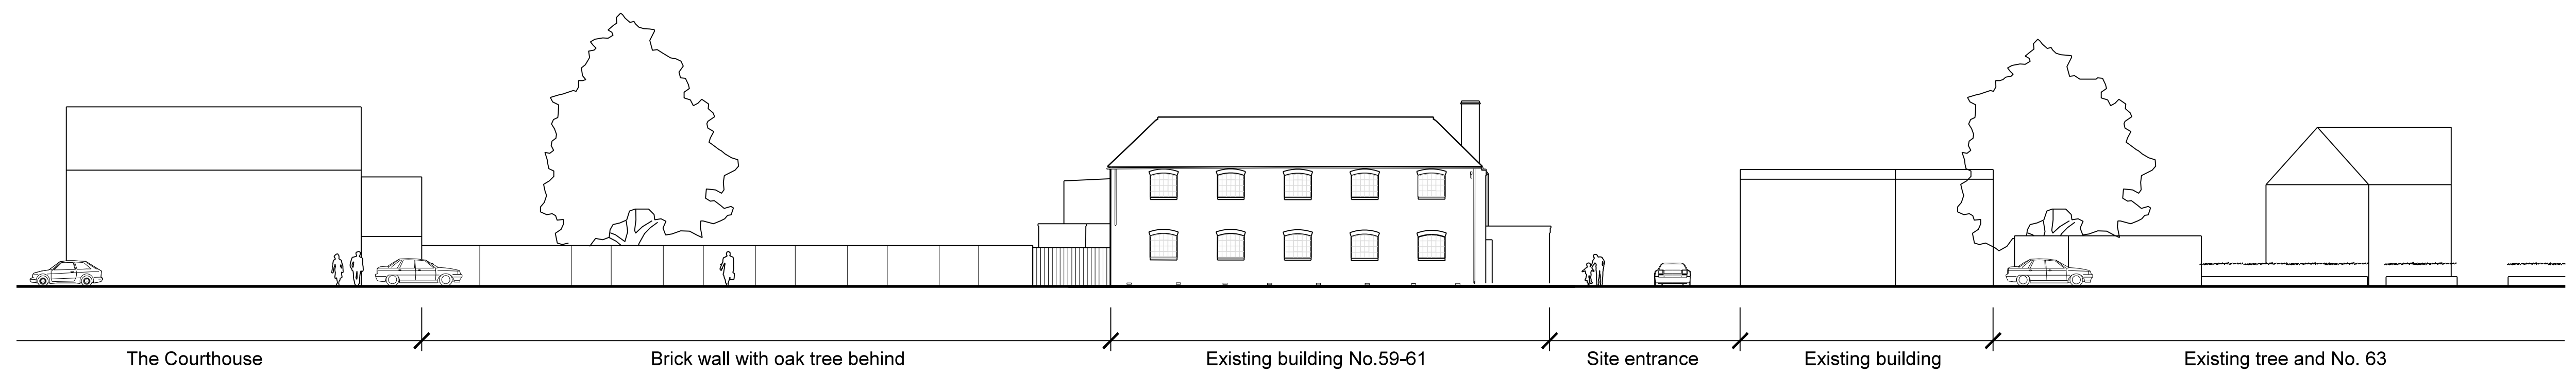


Existing Street Scene along West Street

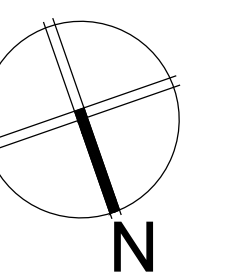

Rev	Date	Description	By	PM
REVISIONS				

PLANNING

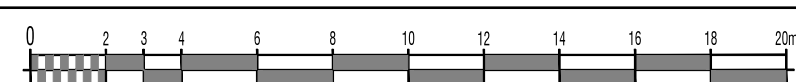

CLIENT
Vail Williams

TITLE
West Street, Havant
Existing Street Scene

HGP
ARCHITECTS
FURZEHALL FARM, WICKHAM ROAD
FAREHAM, HAMPSHIRE, PO16 7JH
T: 01329 283 225
F: 01329 237 004
E: EMAIL@HGP-ARCHITECTS.CO.UK
W: WWW.HGP-ARCHITECTS.CO.UK

Scale @ A1: 1/200
Date: © November 2012

Drawn by: CK
Checked by: GG

Drawing No:
12.071.004

Revision:



HGP Architects Ltd.
Copyright Reserved.
Check dims. on site.