


REV:	DATE:	AMENDMENTS:	DRAWN:	CHECKED:
#	AUG 12		RD	JH
A	11.09.12	Amended following SMA info.	RD	JH
B	20.09.12	Amended following LPA comments	RD	JH
C	21.03.13	Amendments to red line, inclusion of blue line and pink area	RD	SY
D	27.03.13	St Margaret's Road section added in	RD	SY

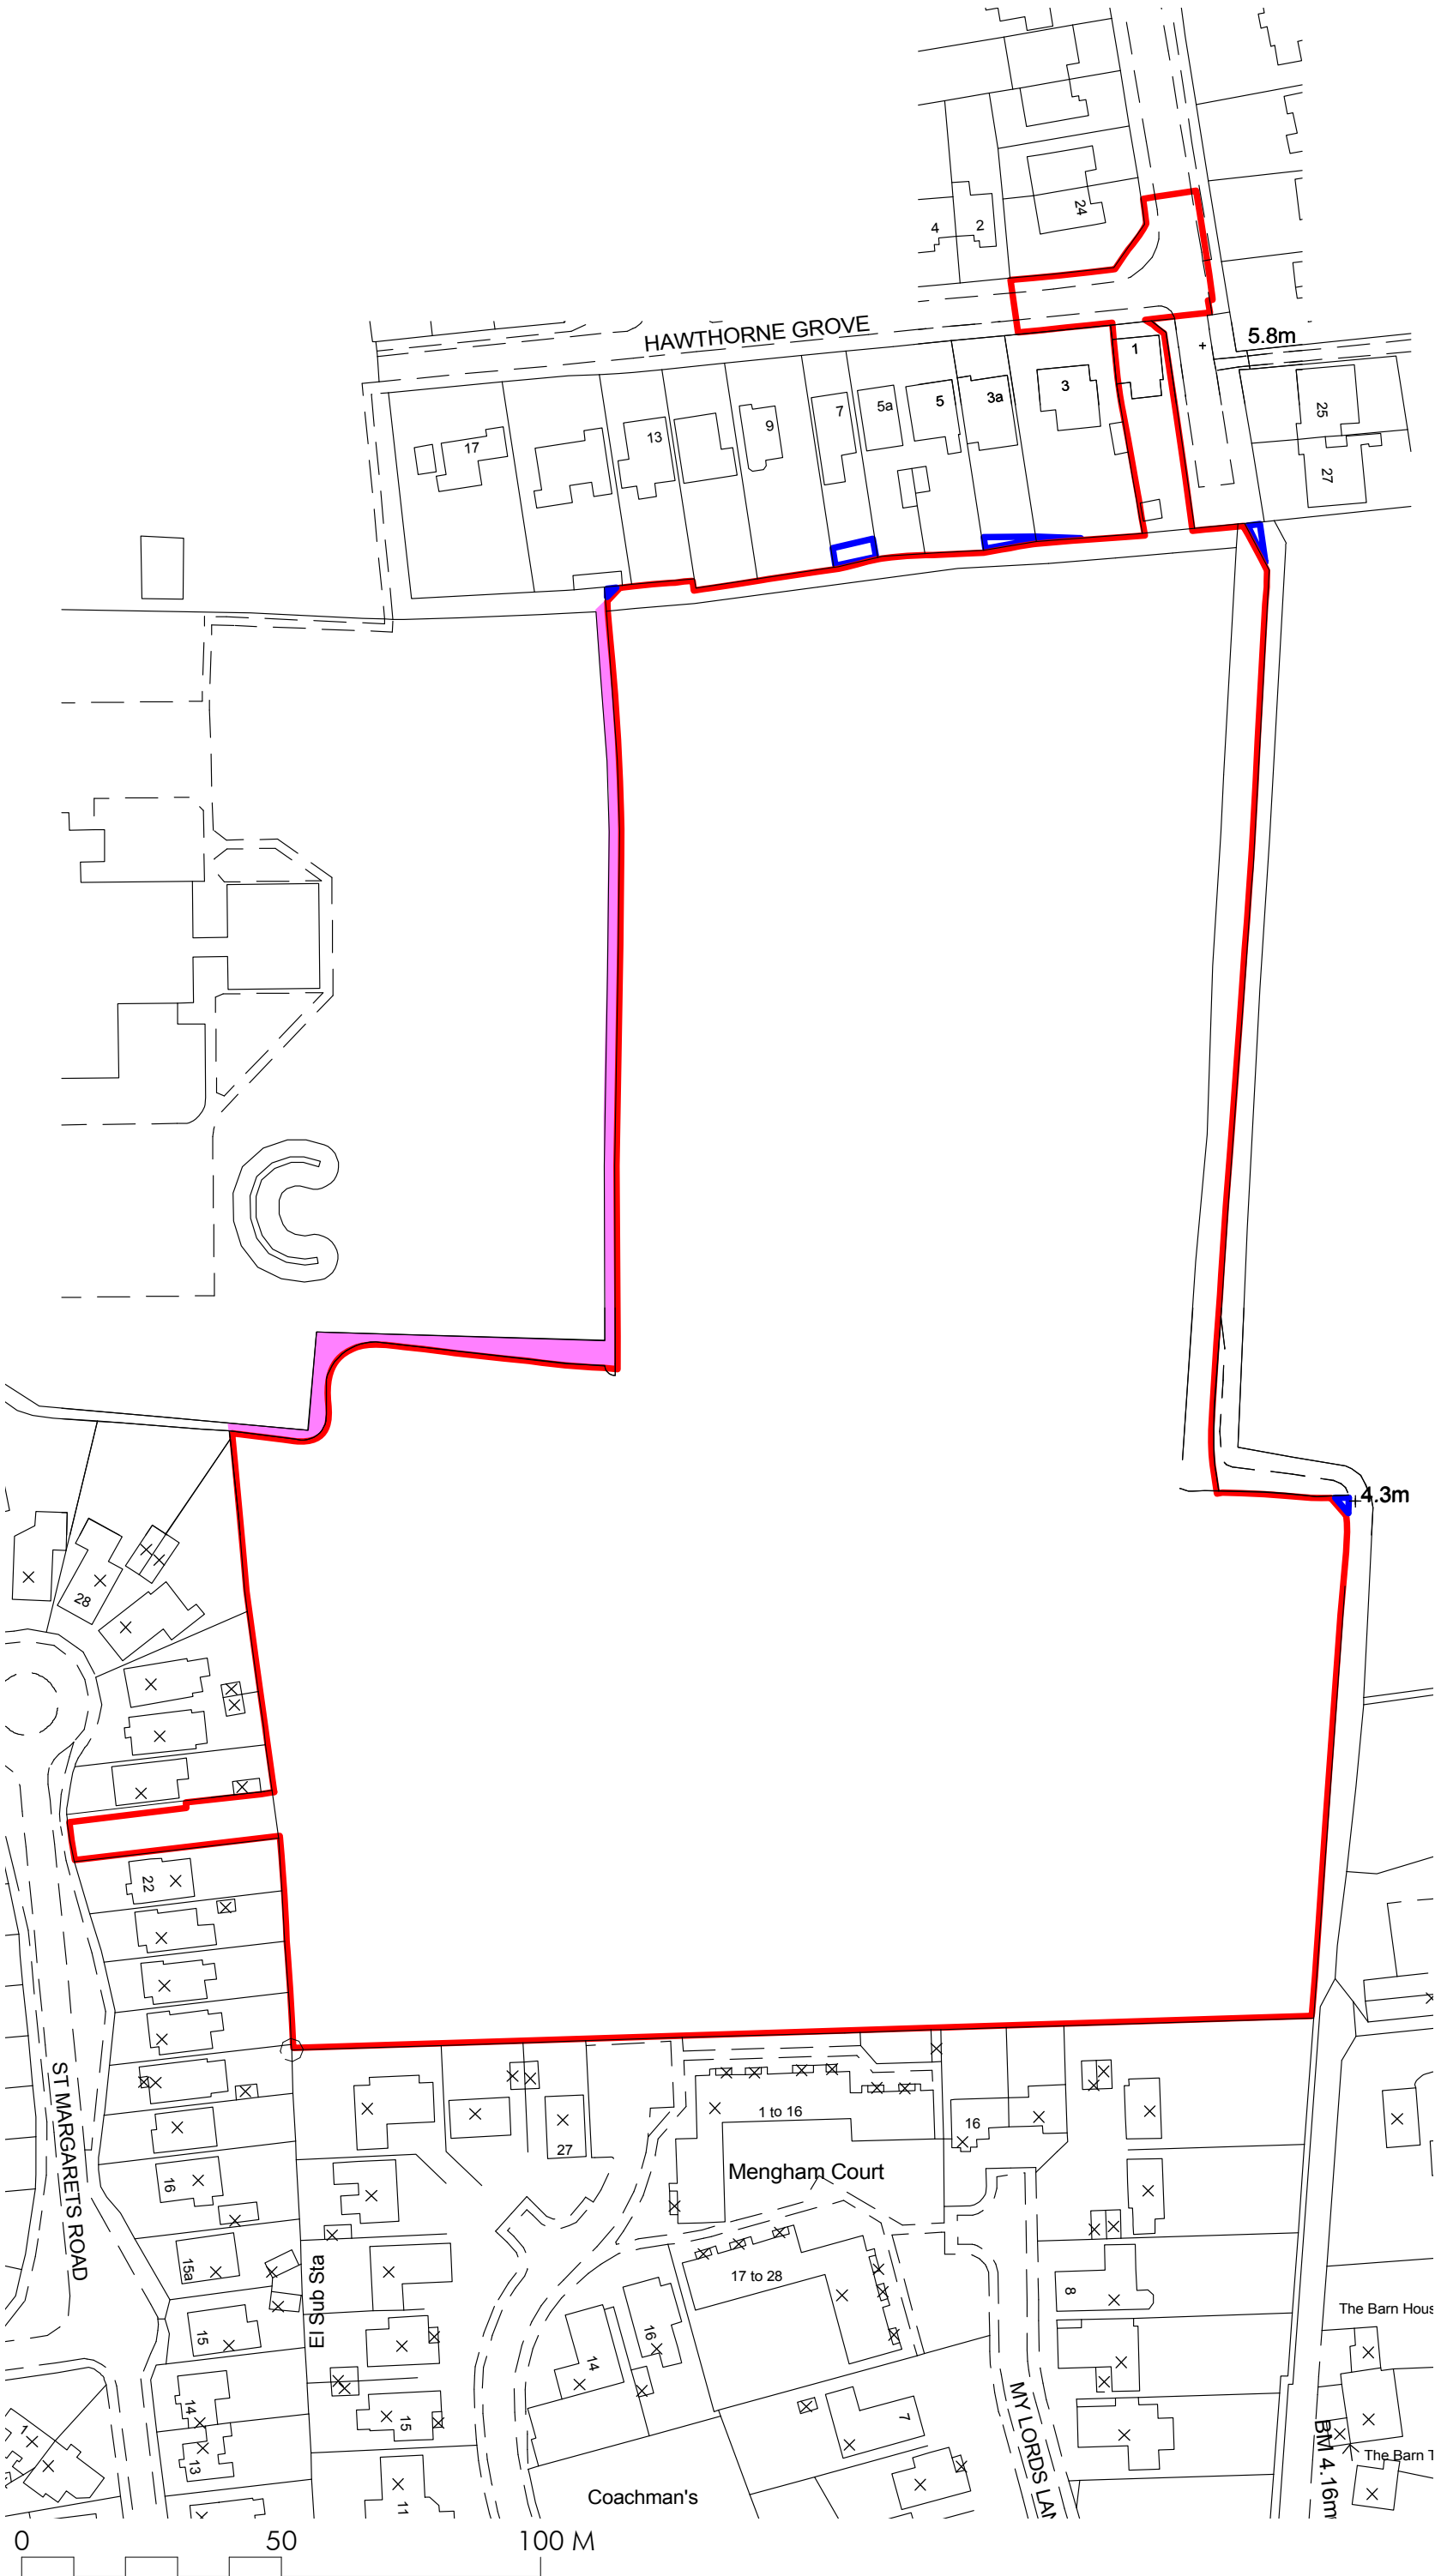

-  Site Application Boundary
-  Land also owned by Applicant
-  Public footpath outside Applicant's ownership



INDICATIVE

CLIENT:
Tolcarne Drive Developments Ltd

PROJECT:
Land North of Goldring Close Mengham

DRAWING:
Site Location Plan

SCALE: **1:1250 @ A3** DWG NO: **9711/P01**

DATE: **Aug 12** REV: **D**

