

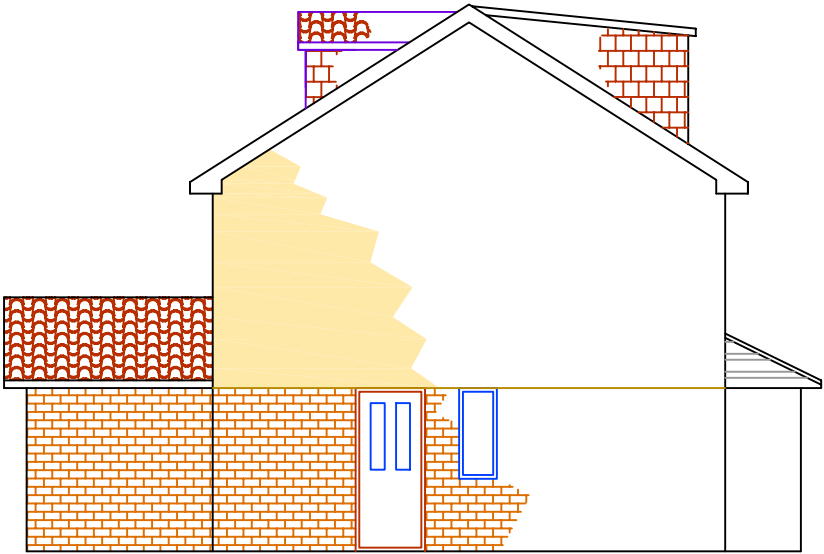
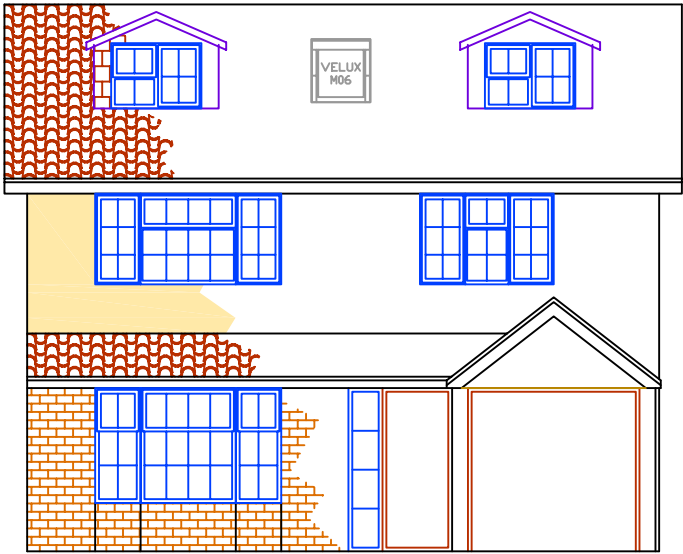


PROPOSED LOFT CONVERSION TO 10 WESTWOOD CLOSE, EMSWORTH. PO10 7QL.

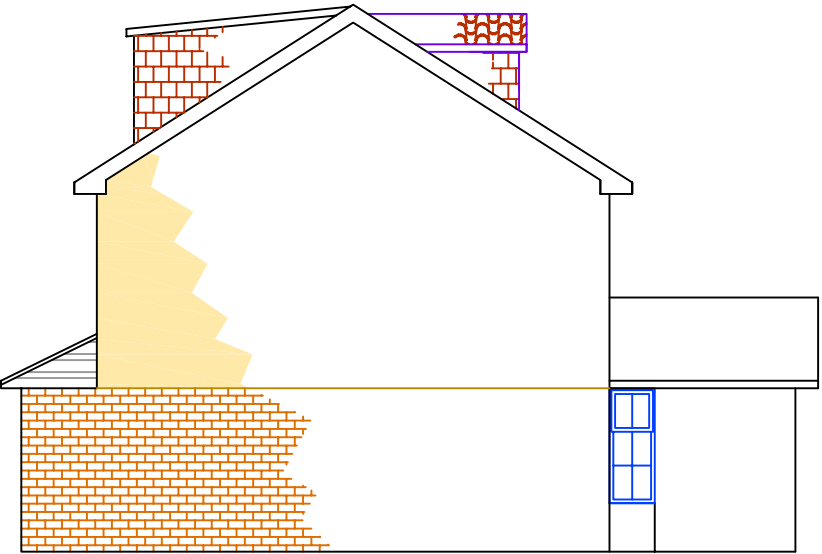

NORTH

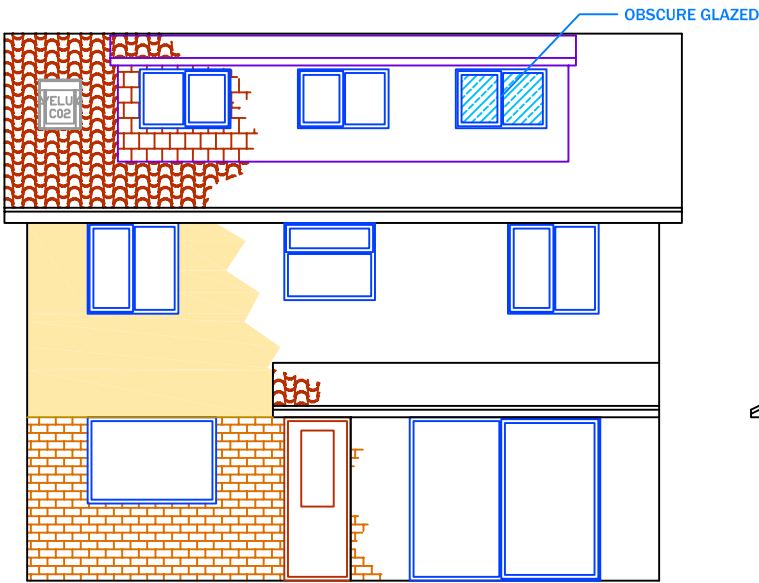

SOUTH

MODULOFT

DRAWING NO: PADGETT-1229043-00 2

TITLE: PROPOSED VIEWS

DATE: 26/07/2012

REVISION:

DRAWN: KS

SCALE: 1:100

ALL DIMENSIONS ARE APPROXIMATE

MODULOFT