



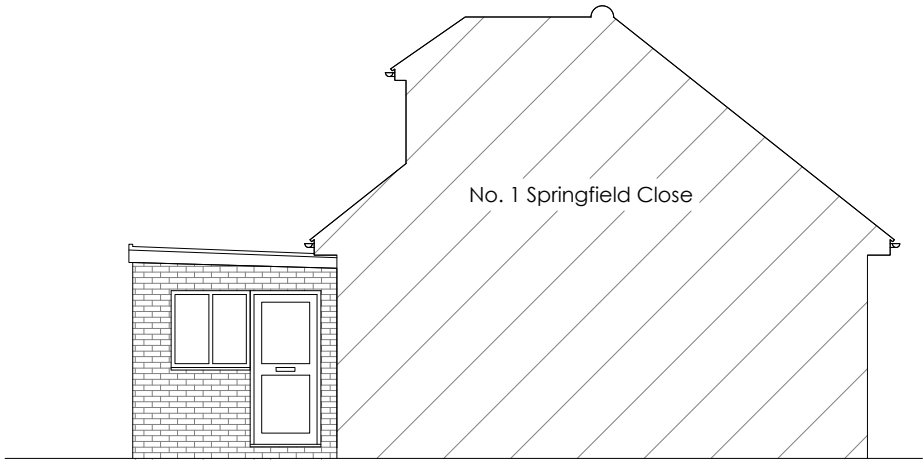


Proposed End Elevation  
(Driveway)

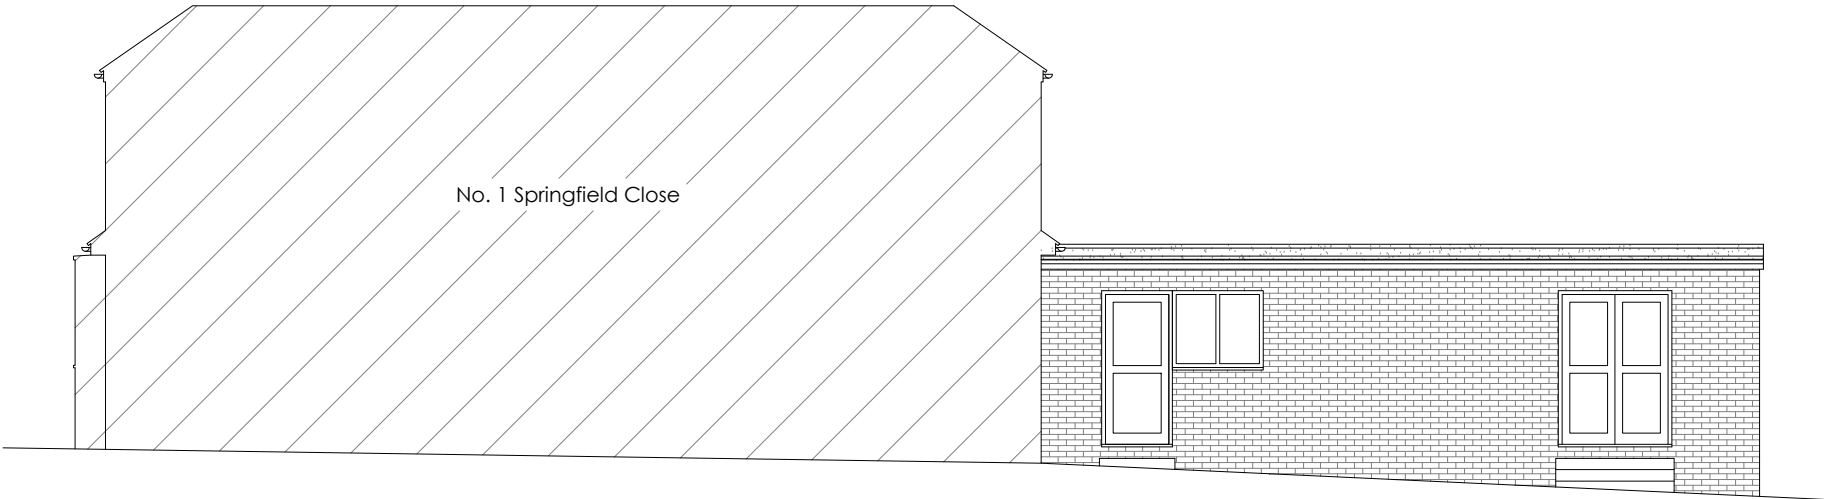

Proposed Side Elevation  
(Garden)



Proposed End Elevation  
(Garden)

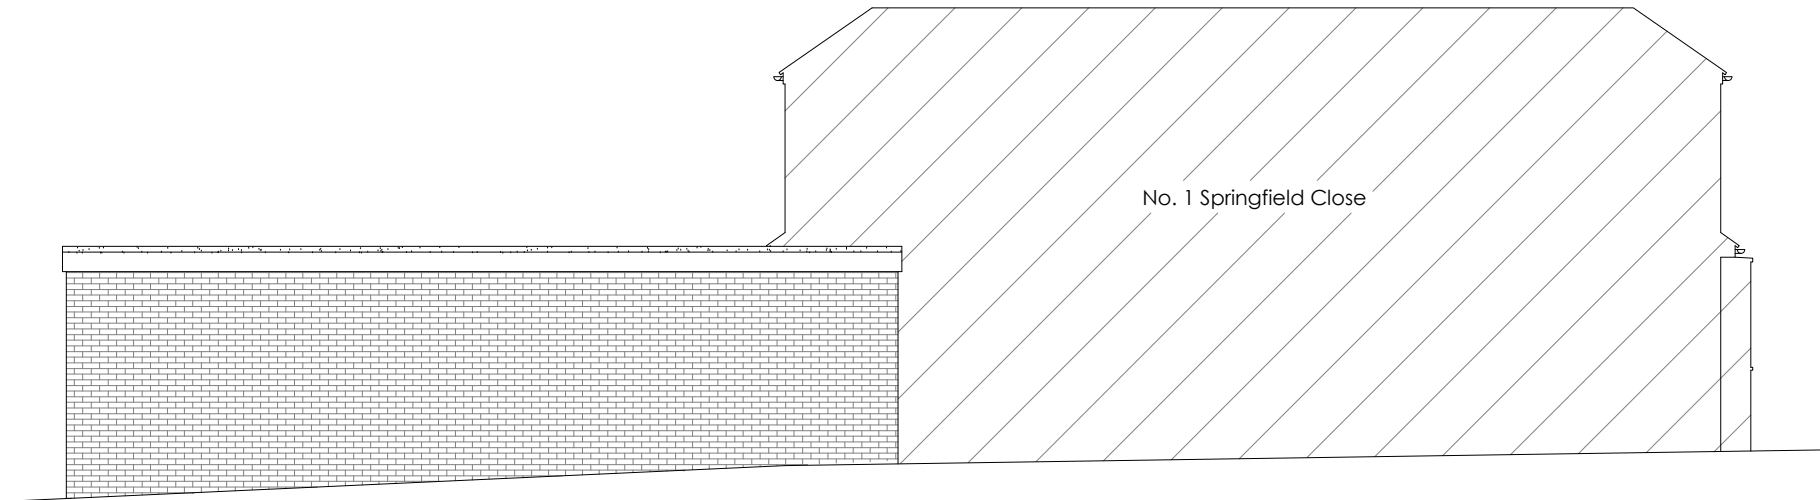

Proposed Side Elevation  
(Neighbour)

| Copyright is reserved by GBS Designs and is issued on the condition that it is not copied or disclosed by or to any unauthorised persons without prior consent in writing from GBS Designs.<br><br>All dimensions to be checked on site | REV | DESCRIPTION                                                                             | DRAWN | DATE     | Drawing Ref   | Rev.        | Drawing Title  |
|---|-----|-----------------------------------------------------------------------------------------|-------|----------|---------------|-------------|----------------|
|   | -   | Initial design                                                                          | GBS   | 20.04.12 | HOSK 02       | D           | Mr N Hoskinson |
|   | A   | For comment                                                                             | GBS   | 23.04.12 |               |             |                |
|   | B   | Bungalow mass and kitchen added                                                         | GBS   | 08.05.12 |               |             |                |
|   | C   | Scheme altered following pre-app advice from HBC and in conjunction with client         | GBS   | 18.05.12 |               |             |                |
|   | D   | Scheme altered further following pre-app advice from HBC and in conjunction with client | GBS   | 18.05.12 |               |             |                |
|   |     |                                                                                         |       |          |               |             |                |
|   |     |                                                                                         |       |          | Scale at A1   | Scale at A3 |                |
|   |     |                                                                                         |       |          | N/A           | 1:100       |                |
|   |     |                                                                                         |       |          | Date          |             |                |
|   |     |                                                                                         |       |          | 20 April 2012 |             |                |
|   |     |                                                                                         |       |          | Drawn by      |             |                |
|   |     |                                                                                         |       |          | GBS           |             |                |



ARCHITECTURE & DESIGN  
6 Shillinglee Waterloooville  
Hampshire PO7 5RW

Telephone  
023 9225 8315  
www.gbsimages.co.uk

