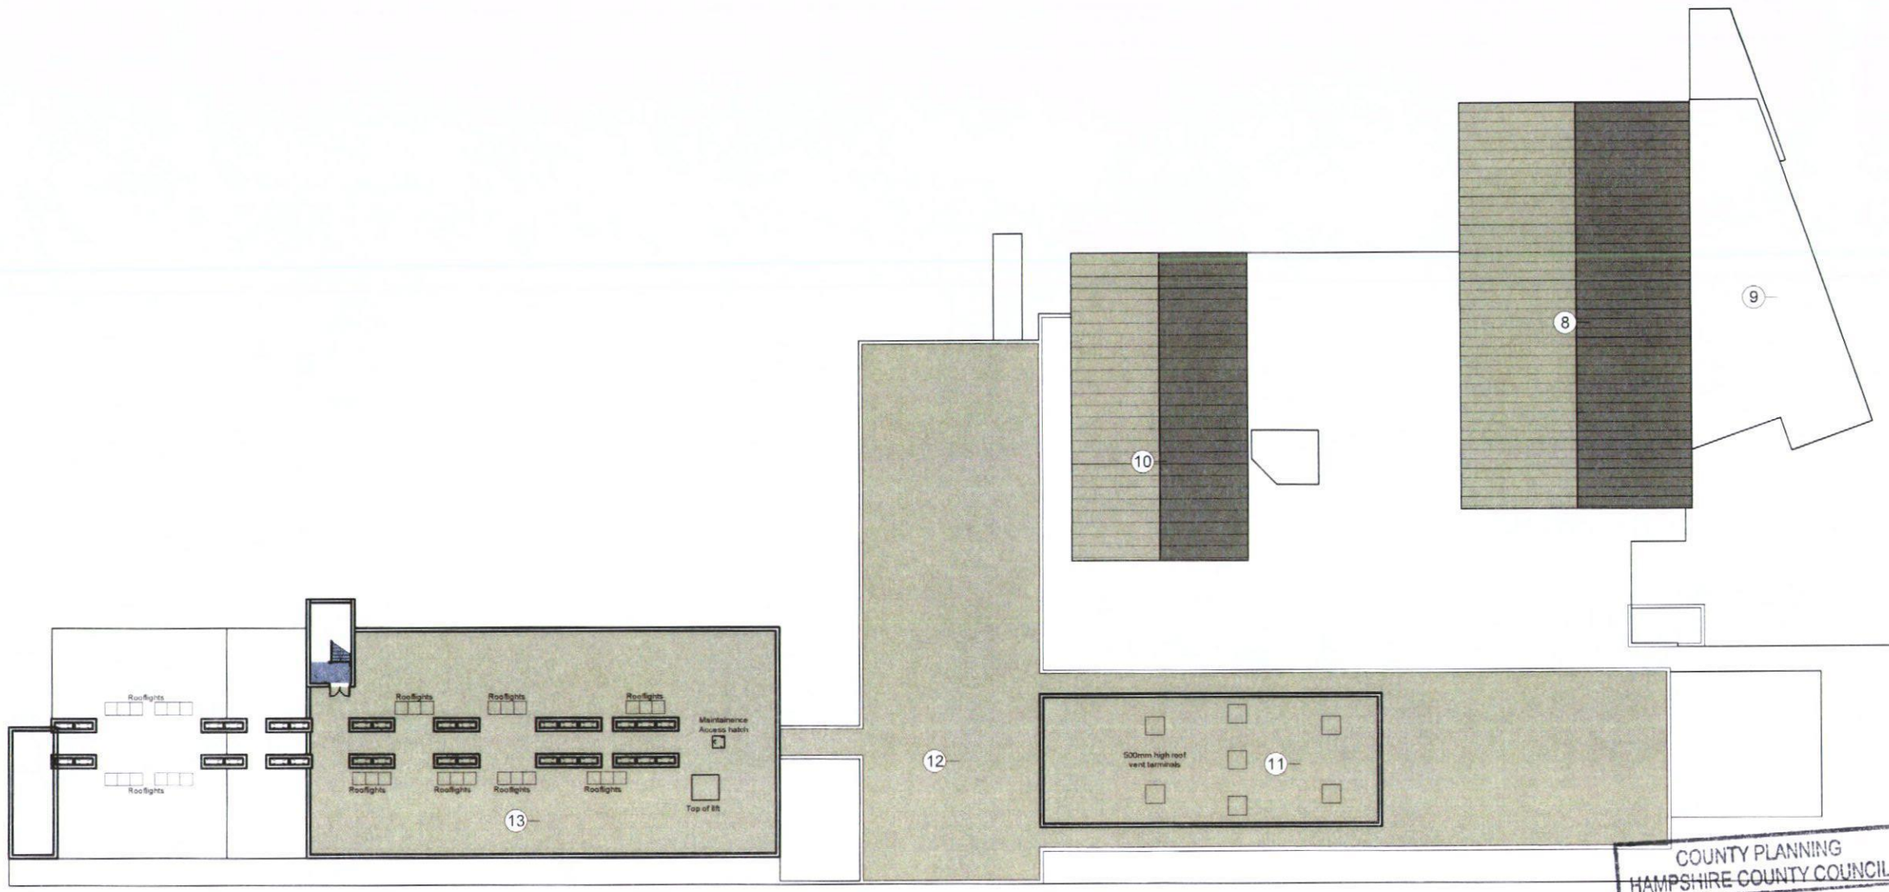

KEY



- Existing Buildings
- Proposed Buildings

1. Vehicle Entrance
2. Pedestrian Entrance
3. Pupil Entrance
4. Existing Hard Court
5. Existing Multi Use Games Area
6. Sports Field
7. Science 'Scola' Building
8. Sports Hall
9. Dickinson Centre
10. Activity Studio
11. Theatre and Assembly
12. Dining
13. General Teaching
14. SEN Zone
15. School Management
16. Mixed Media Studios
17. Art Terrace

HAVANT BOROUGH COUNCIL
01 MAY 2012
RECEIVED

VALIDATION
-9 FEB 2012
COUNTY PLANNING
HAMPSHIRE COUNTY COUNCIL

COUNTY PLANNING
HAMPSHIRE COUNTY COUNCIL
App No: App 12/00177
27 APR 2012
Permission GRANTED
~~FOR A LIMITED PERIOD ONLY~~
SUBJECT TO CONDITIONS
~~Permission REFUSED~~

0 10 20 30 40 50 metres

PLANNING

Hampshire County Council

HCC Property Services,
Three Minsters House,
76 High Street, Winchester SO23 8UL.
tel: (01962) 847801

Notes

1. This drawing is © copyright Hampshire County Council 2011. No unauthorised reproduction permitted. All rights reserved.
2. No dimensions are to be scaled from this drawing
3. This map is reproduced from Ordnance Survey material with the permission of Ordnance Survey on behalf of the controller of Her Majesty's Stationery Office © Crown Copyright. Unauthorised reproduction infringes Crown Copyright and may lead to prosecution or civil proceedings. (100019180), (2011)

rev	description	date	by
P1	Design Development	21.10.11	RG
P2	Library moves to first floor	02.11.11	RGa
P3	Cafe moves upstairs, DC down stairs	17.11.11	RGa
P4	PE office relocated	18.11.11	RGa
P5	Issued for Planning	Feb 12	

PROJECT
Park Community School,
Middle Park Way
Havant

SHEET CONTENTS
Proposed Roof

HCC Property Services

SCALE		DATE	DRAWN.	CHKD.	DRAWING No.	REVISION
1:250	@ A1	00/00/00	ARCTRU		**P9000-213**	**P5**
1:500	@ A3				FILE REF. *CAD2/P9000-200*	