


date aug 12
scale 1:50

37m

47m

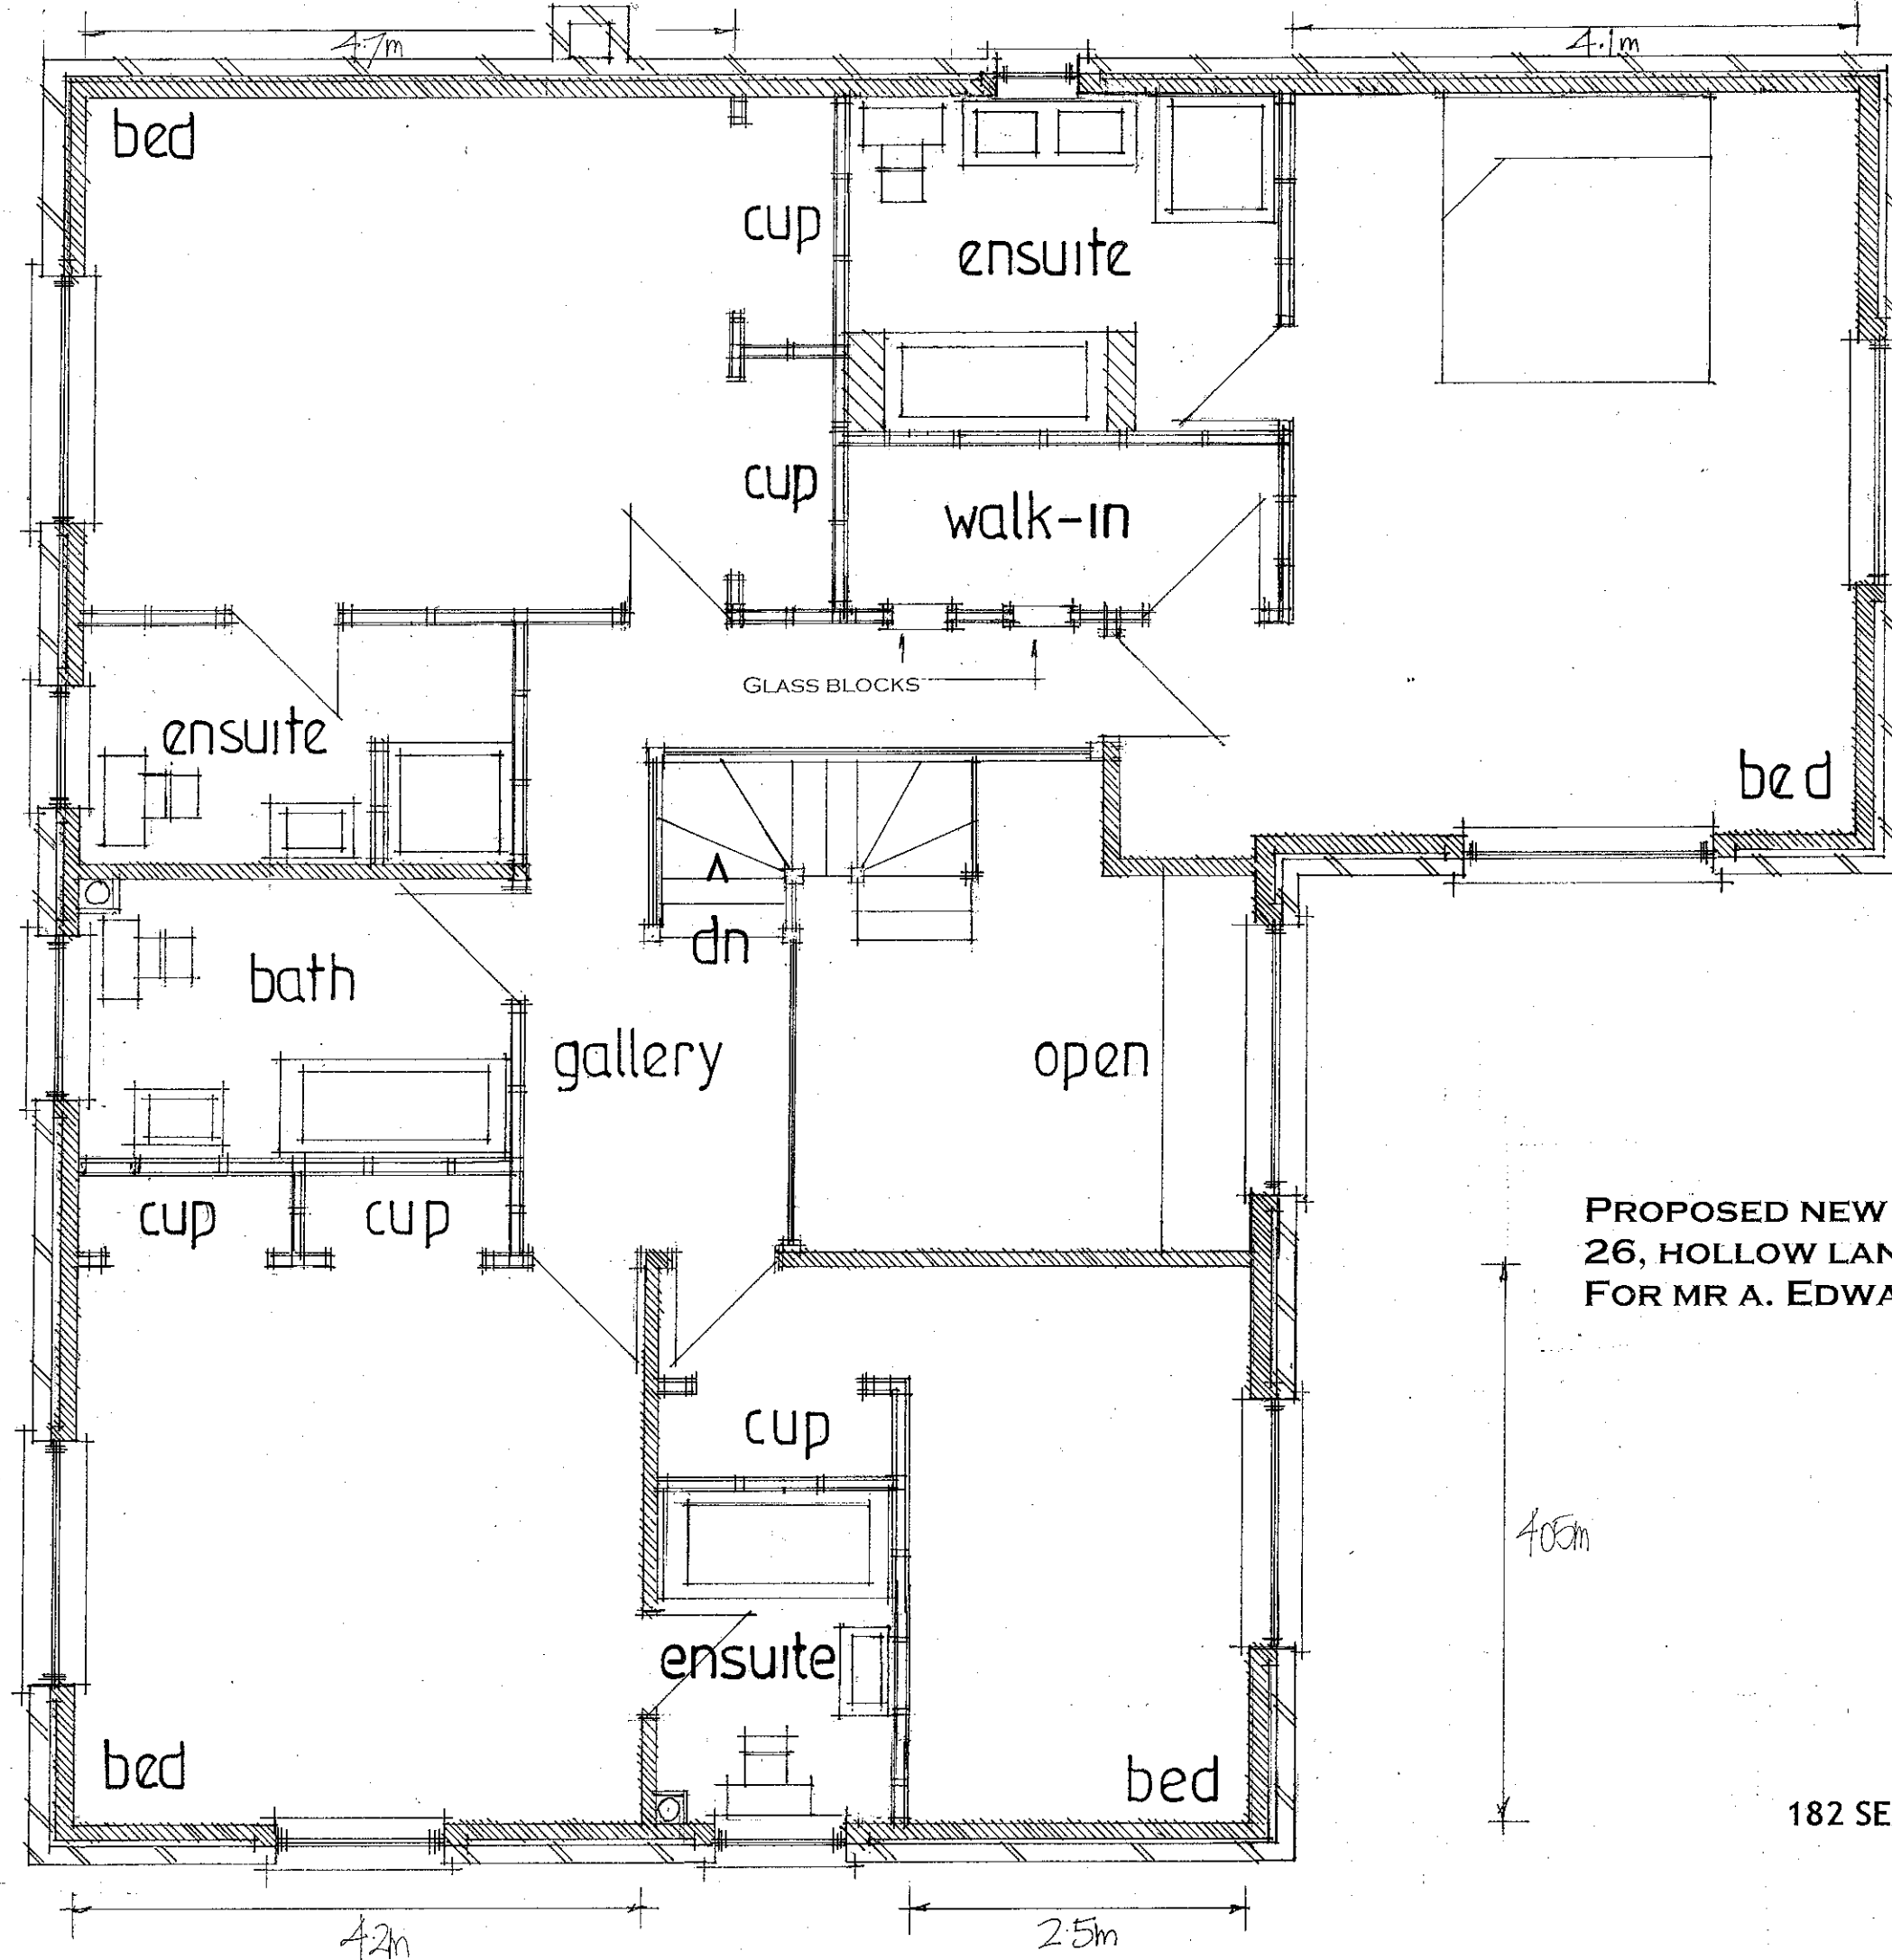

5.37m

FIRST FLOOR

PROPOSED NEW FOUR BEDROOM HOUSE.
26, HOLLOW LANE, HAYLING ISLAND, HANTS.
FOR MR A. EDWARDS.

4.05m

AMENDED NOV 2012

PETER J. WALKER MRICS
CHARTERED SURVEYOR
182 SEAFRONT, HAYLING ISLAND, HANTS
PO11 9 AN

TEL: 02392 467571