



Scale 1:1250
0 50m 100m

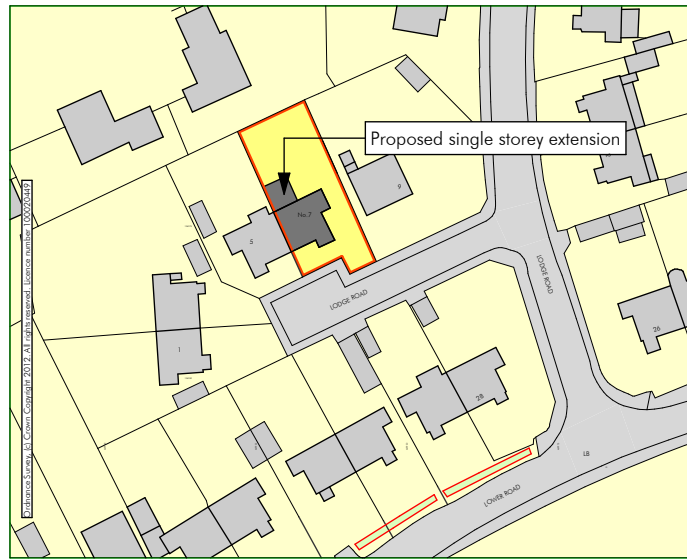


Site Location Plan

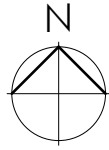

Do not scale from this drawing
All dimensions are to be checked on site and any discrepancies to be reported to the architect before construction commences.

© This drawing remains the property of Brook Morton Architecture and may not be copied without written authorisation.

Scale 1:500
0 10m 20m 30m 40m 50m

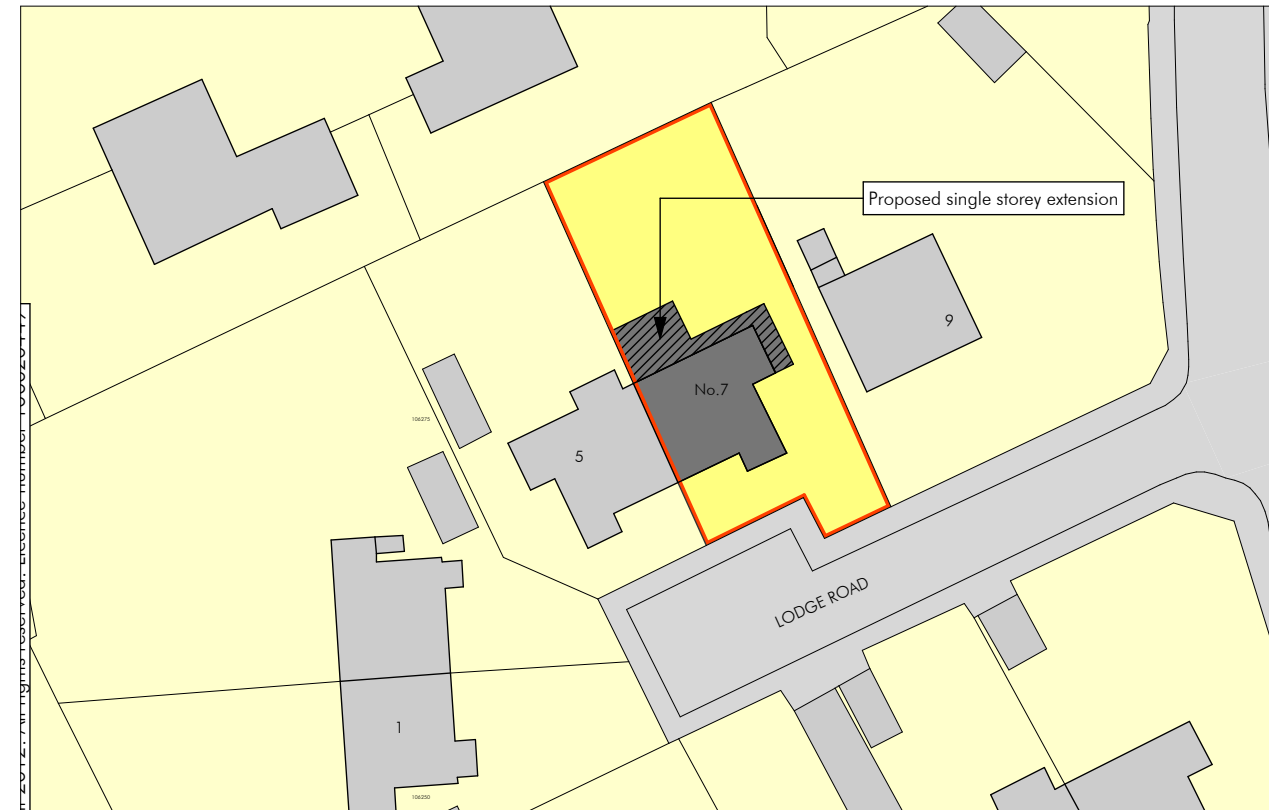

Block Plan

A - 15/10/2012 - NB - Planning Issue
Revisions

E U S - O N - N A L P	Brook Morton Architecture	
	T:01962 620028 brookmorton@gmail.com www.brookmorton.co.uk M:07881 911806 47 Teg Down Meads, Winchester SO22 5NF	
	Client	Mr and Mrs Hayward
	Project	Marshwood, Lodge Road, Old Bedhampton PO9 3LL
	Drawing	Extension and loft conversion Site location and Block Plan
P	Scales	Initial issue 1:500 & 1:1250@A3 15th October 2012
	Drawing No.	BMA019/P01A