


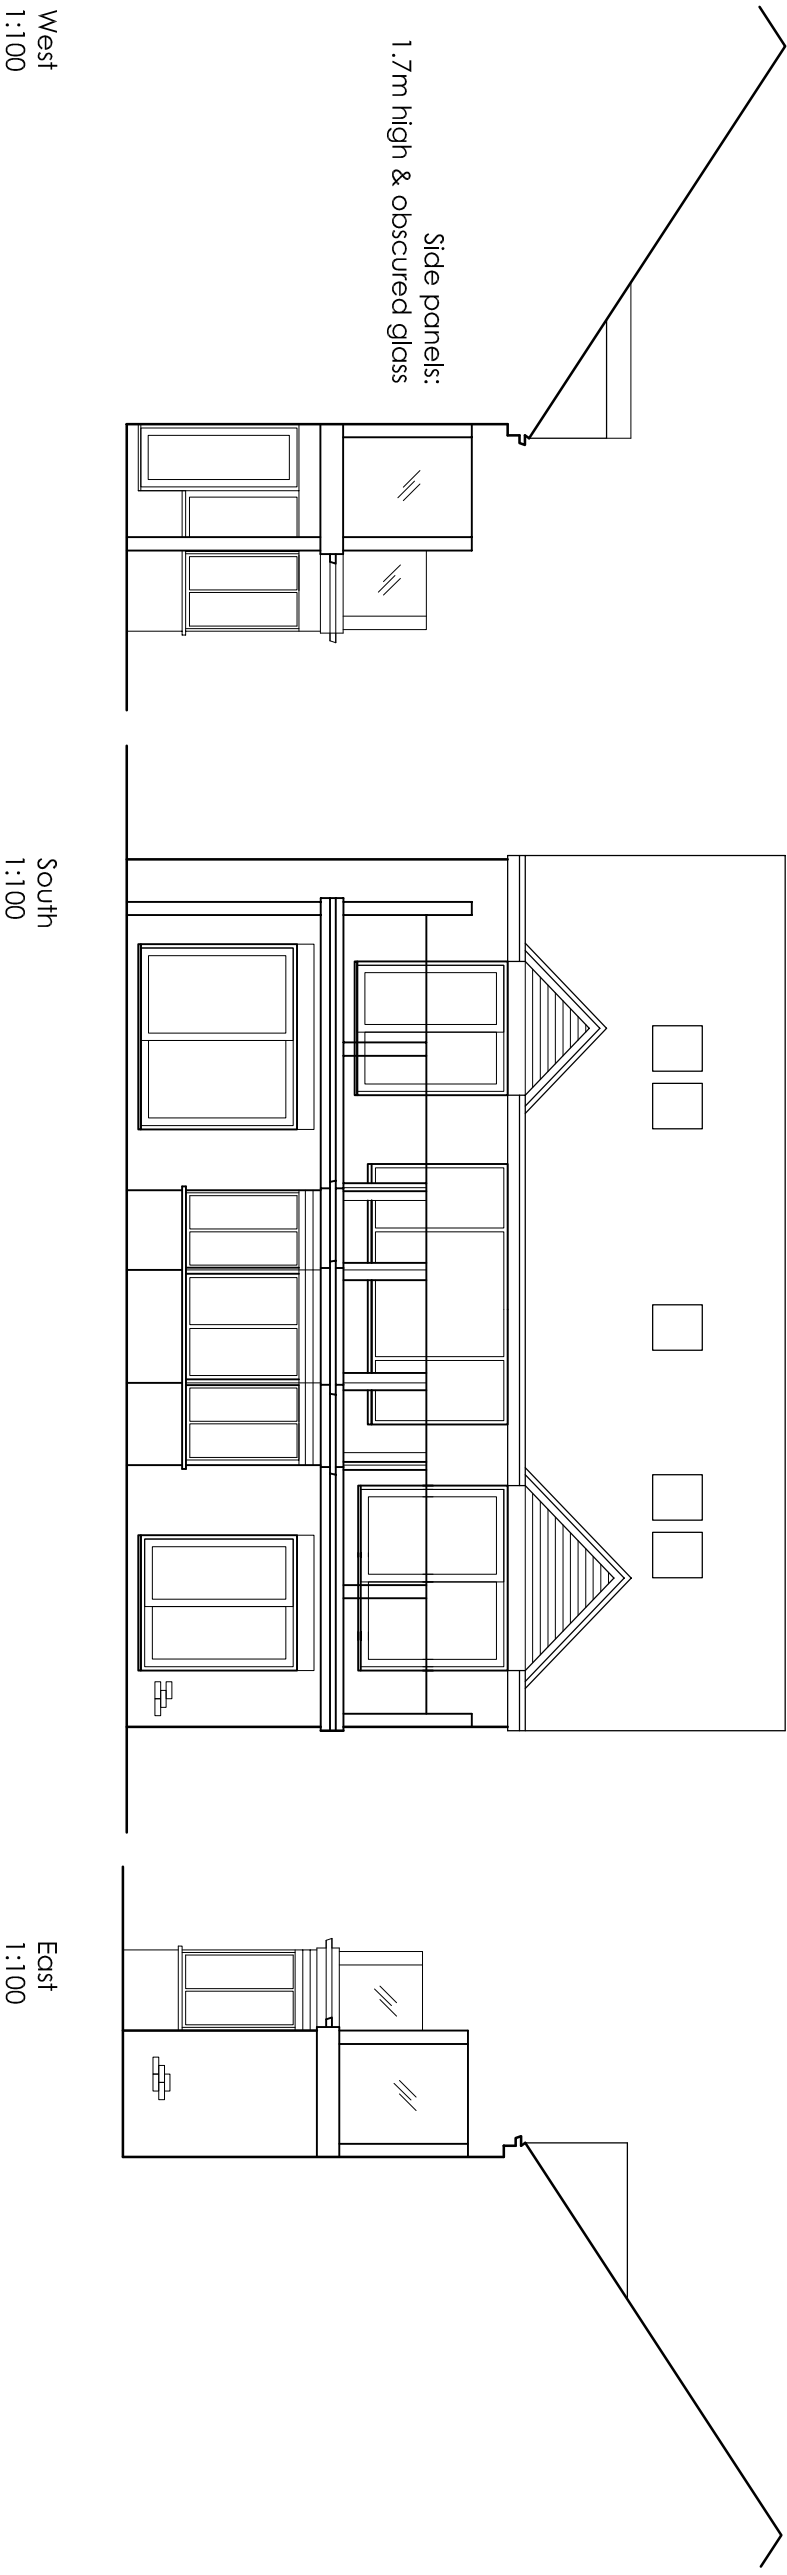

N.B. North elevation: NO CHANGE

SCHEDULE OF MATERIALS:			
ROOF	Timber decking to balcony		
WALLS	NA		
DOORS/WINDOWS	UPVC to match		
BALUSTRADE	Hardwood posts Glass infill		