


PERMIT

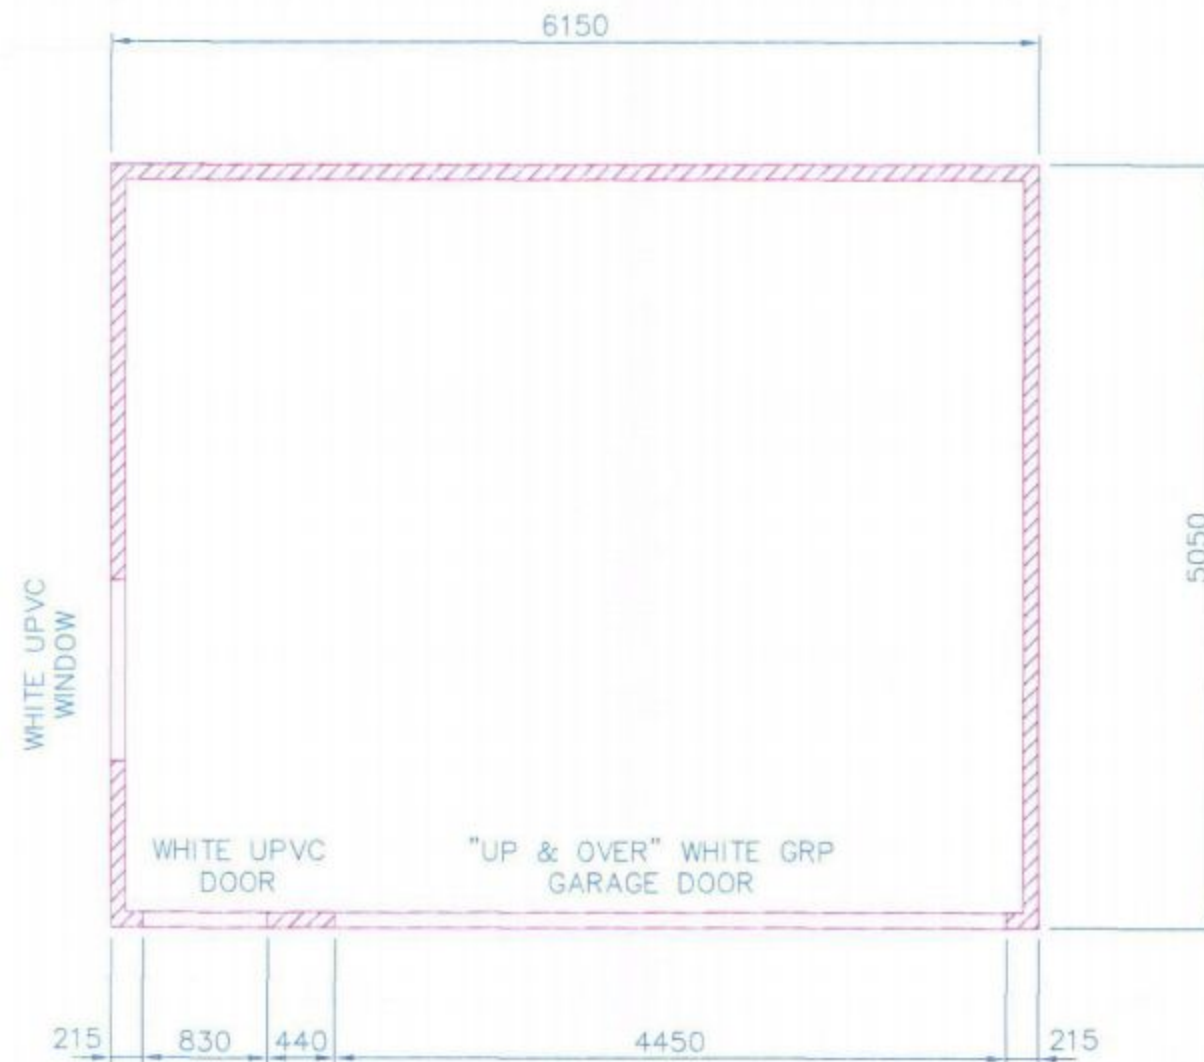

PLAN ON GARAGE
SCALE 1:50

HAVANT BOROUGH COUNCIL
DEVELOPMENT CONTROL
14 NOV 2011
RECEIVED

DATE	DESCRIPTION	REV	TITLE: PLAN ON GARAGE	
			CONTRACT: MR R.A.MOORE	
			DRAWING No: 03	DATE: 28/10/11
			DRAWN BY: R.M.G.	SCALE: 1:50 @ A3