



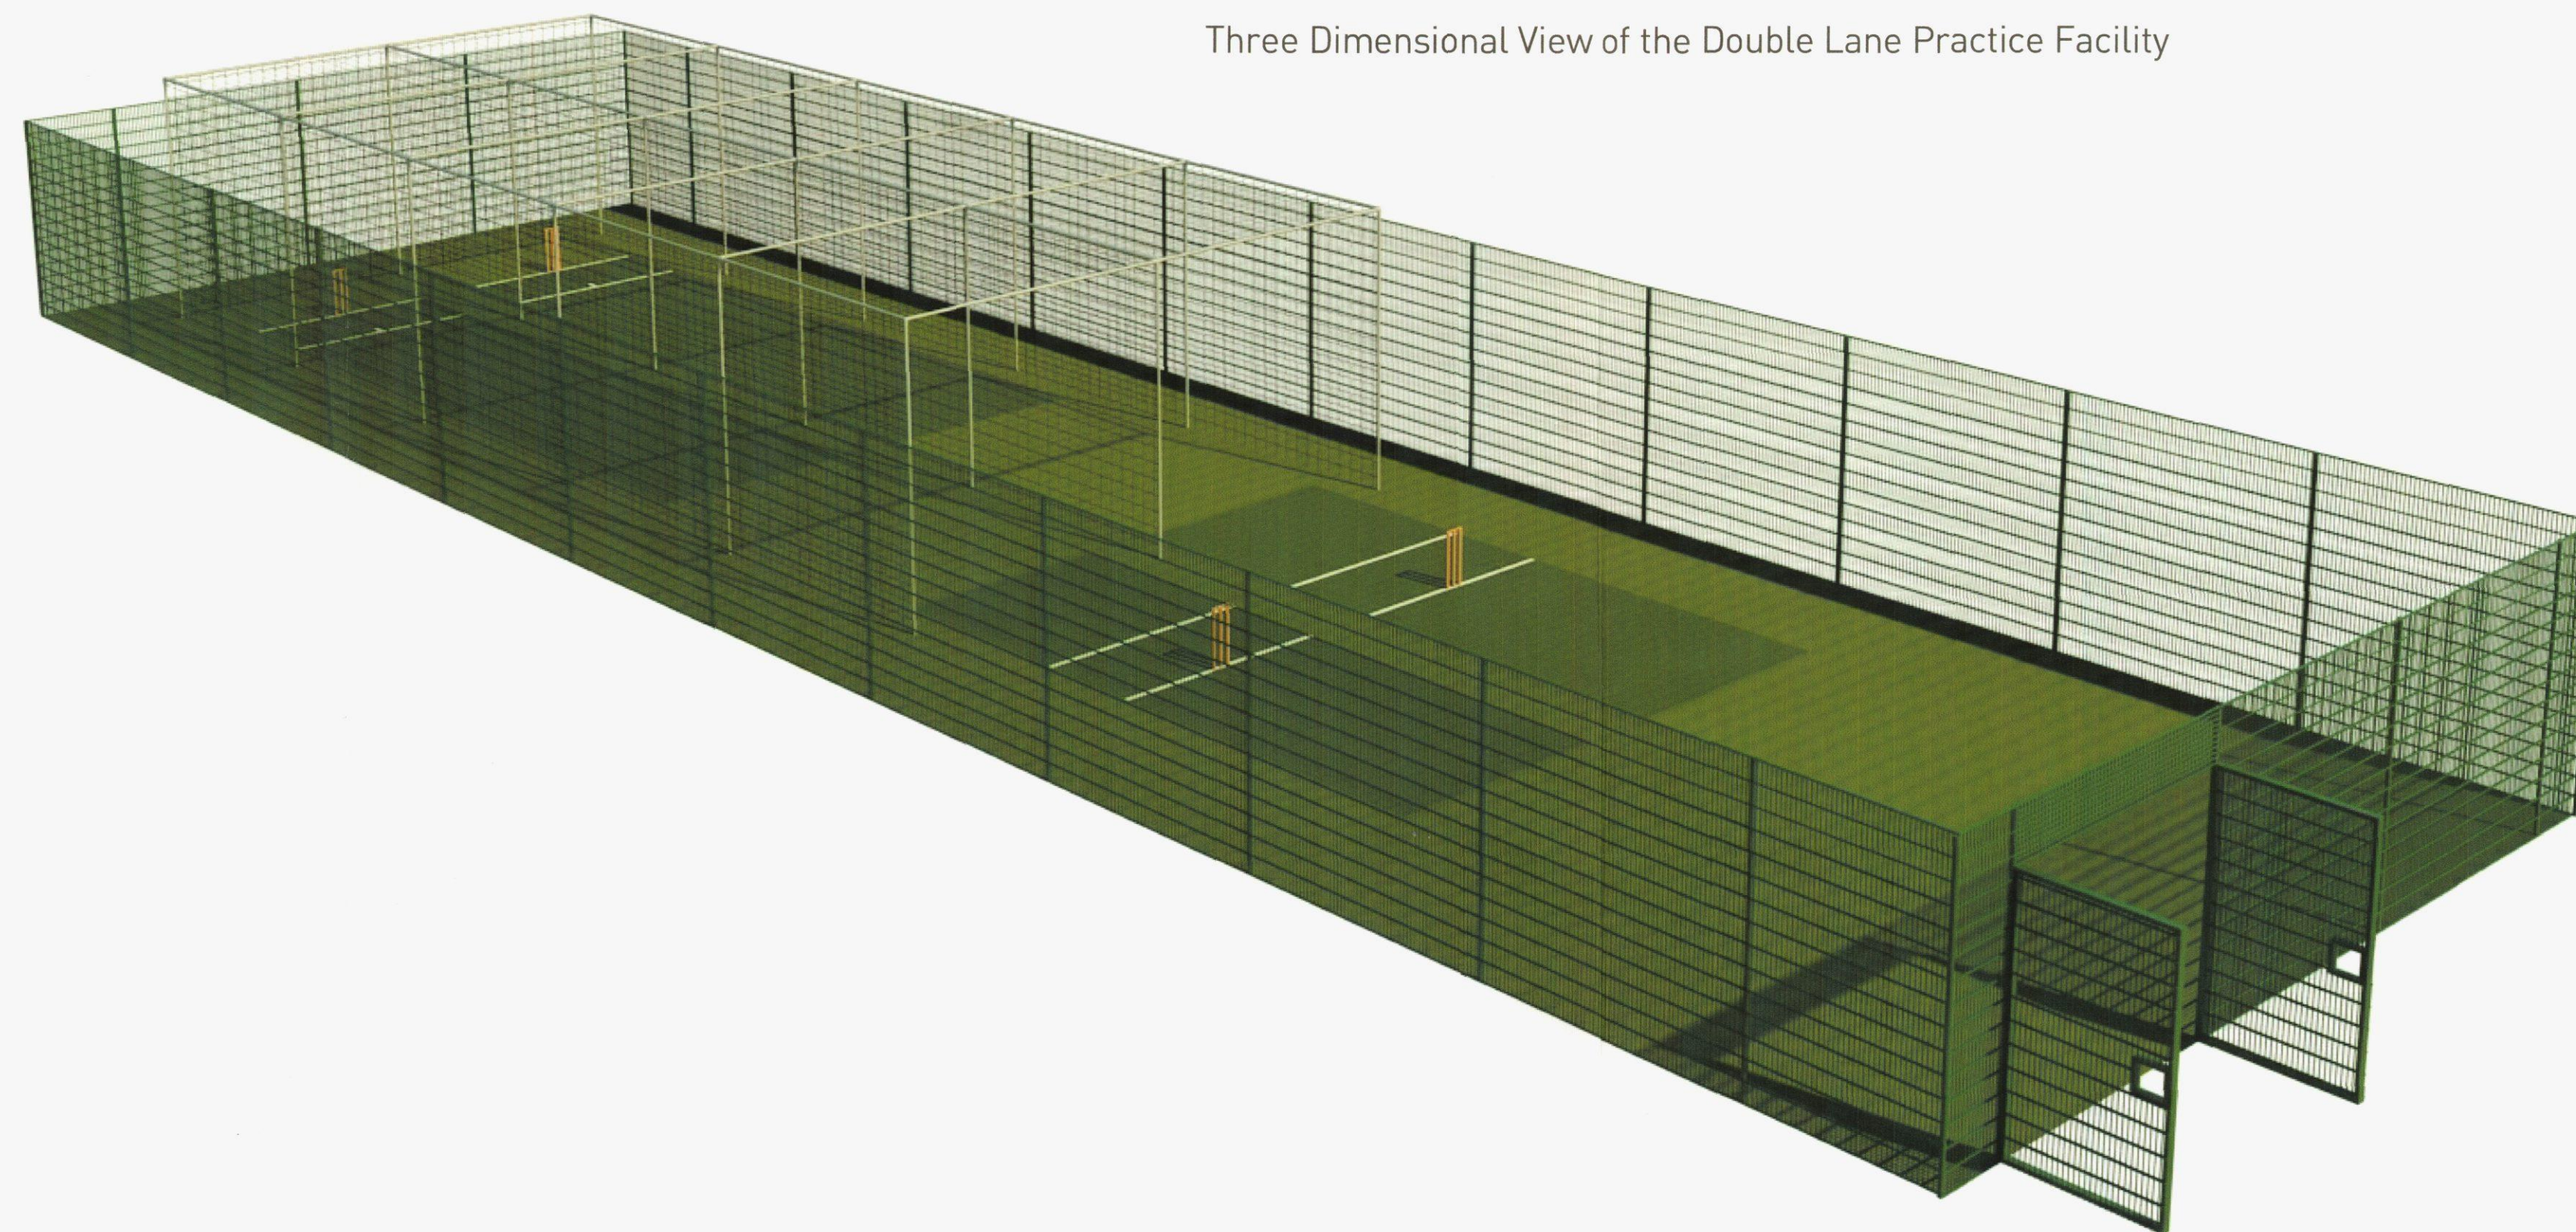


Three Dimensional View of the Double Lane Practice Facility

Plan View of the Double Lane Practice Facility
Scale 1:60

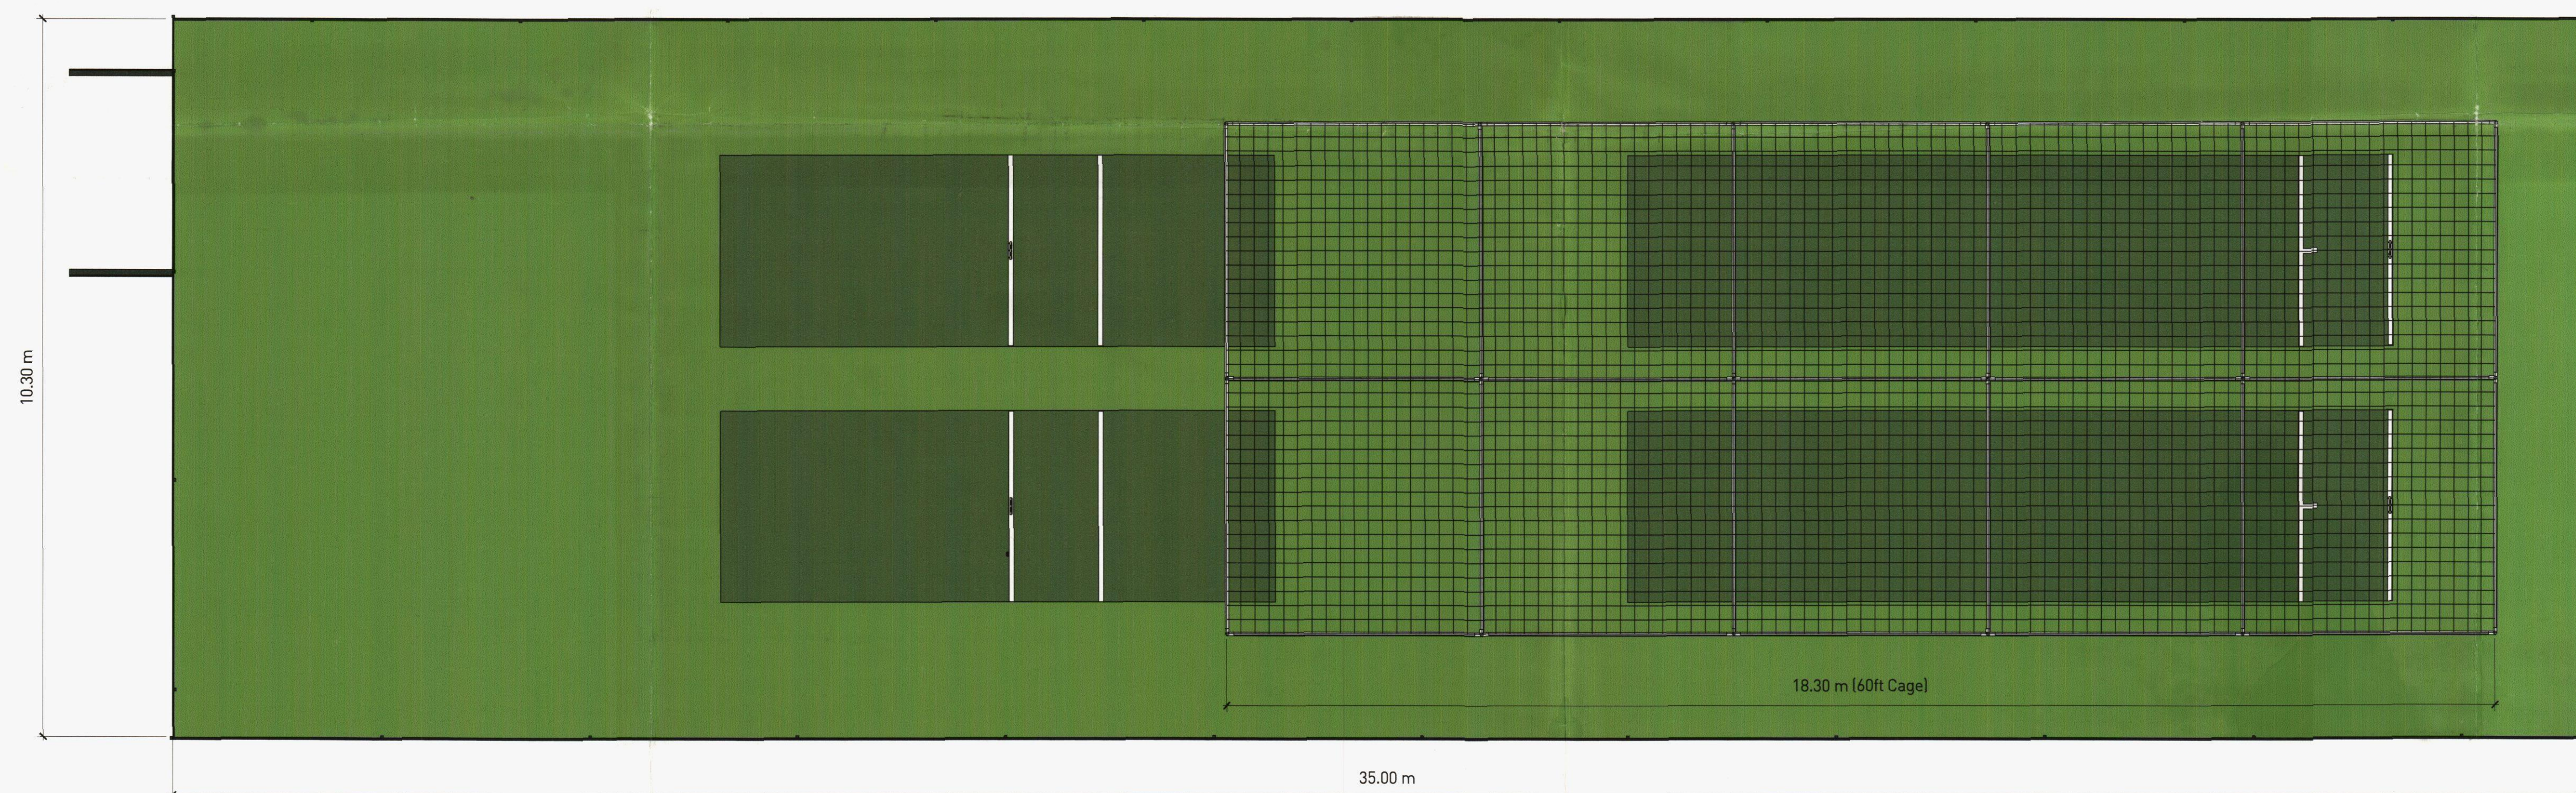

Side Cage Elevation
Scale 1:60

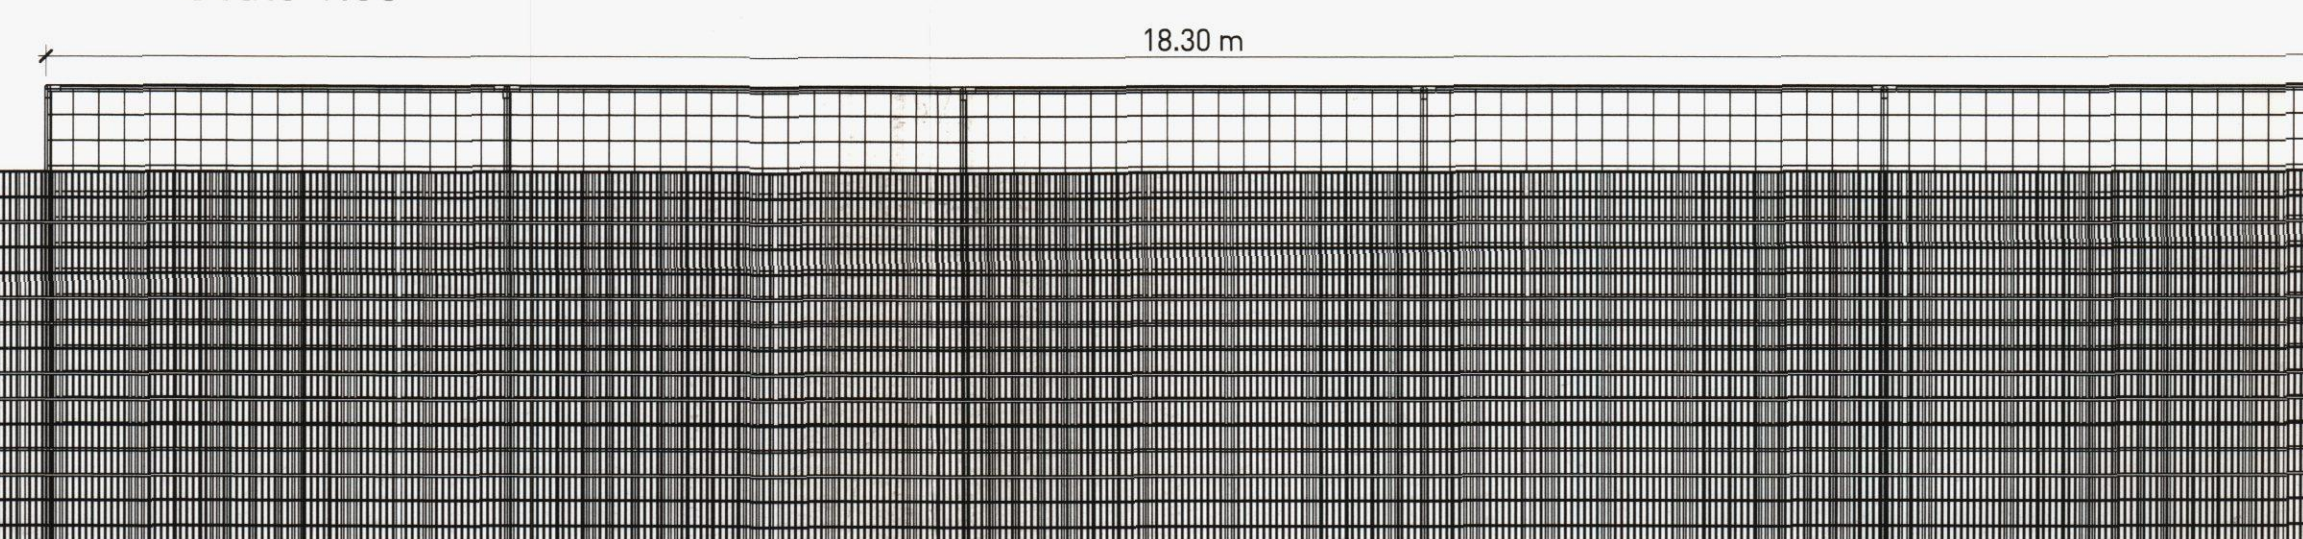

Front Cage Elevation
Scale 1:60



nottssport Synthetic Surfacing

Technical Services
Innovation House
Magna Park
Lutterworth
Leicestershire
LE17 4XH
United Kingdom

Waterlooville Cricket Club

Double Lane Practice
Facility

Three Dimensional, Plan
View, Side and Front Cage
Elevations

Date 25/06/2010

Drawn by MW

Revision

NSWCC001

Scale As indicated

HAVANT BOROUGH COUNCIL
DEVELOPMENT CONTROL
20 MAR 2012
RECEIVED