
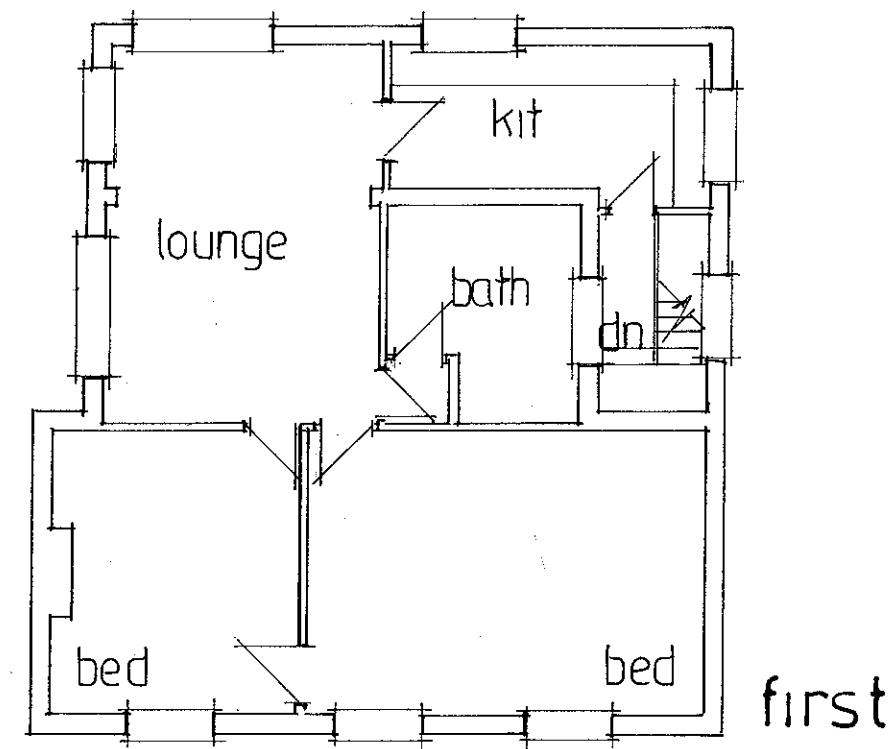


**PROPOSED COVERED WAY INCORPORATING BALCONY TO FLAT OVER
GORSEWAY NURSERY SCHOOL, FARRINGTON HOUSE, MANOR ROAD, HAYLING ISLAND, HANTS.
FOR MRS S. TIDD.**

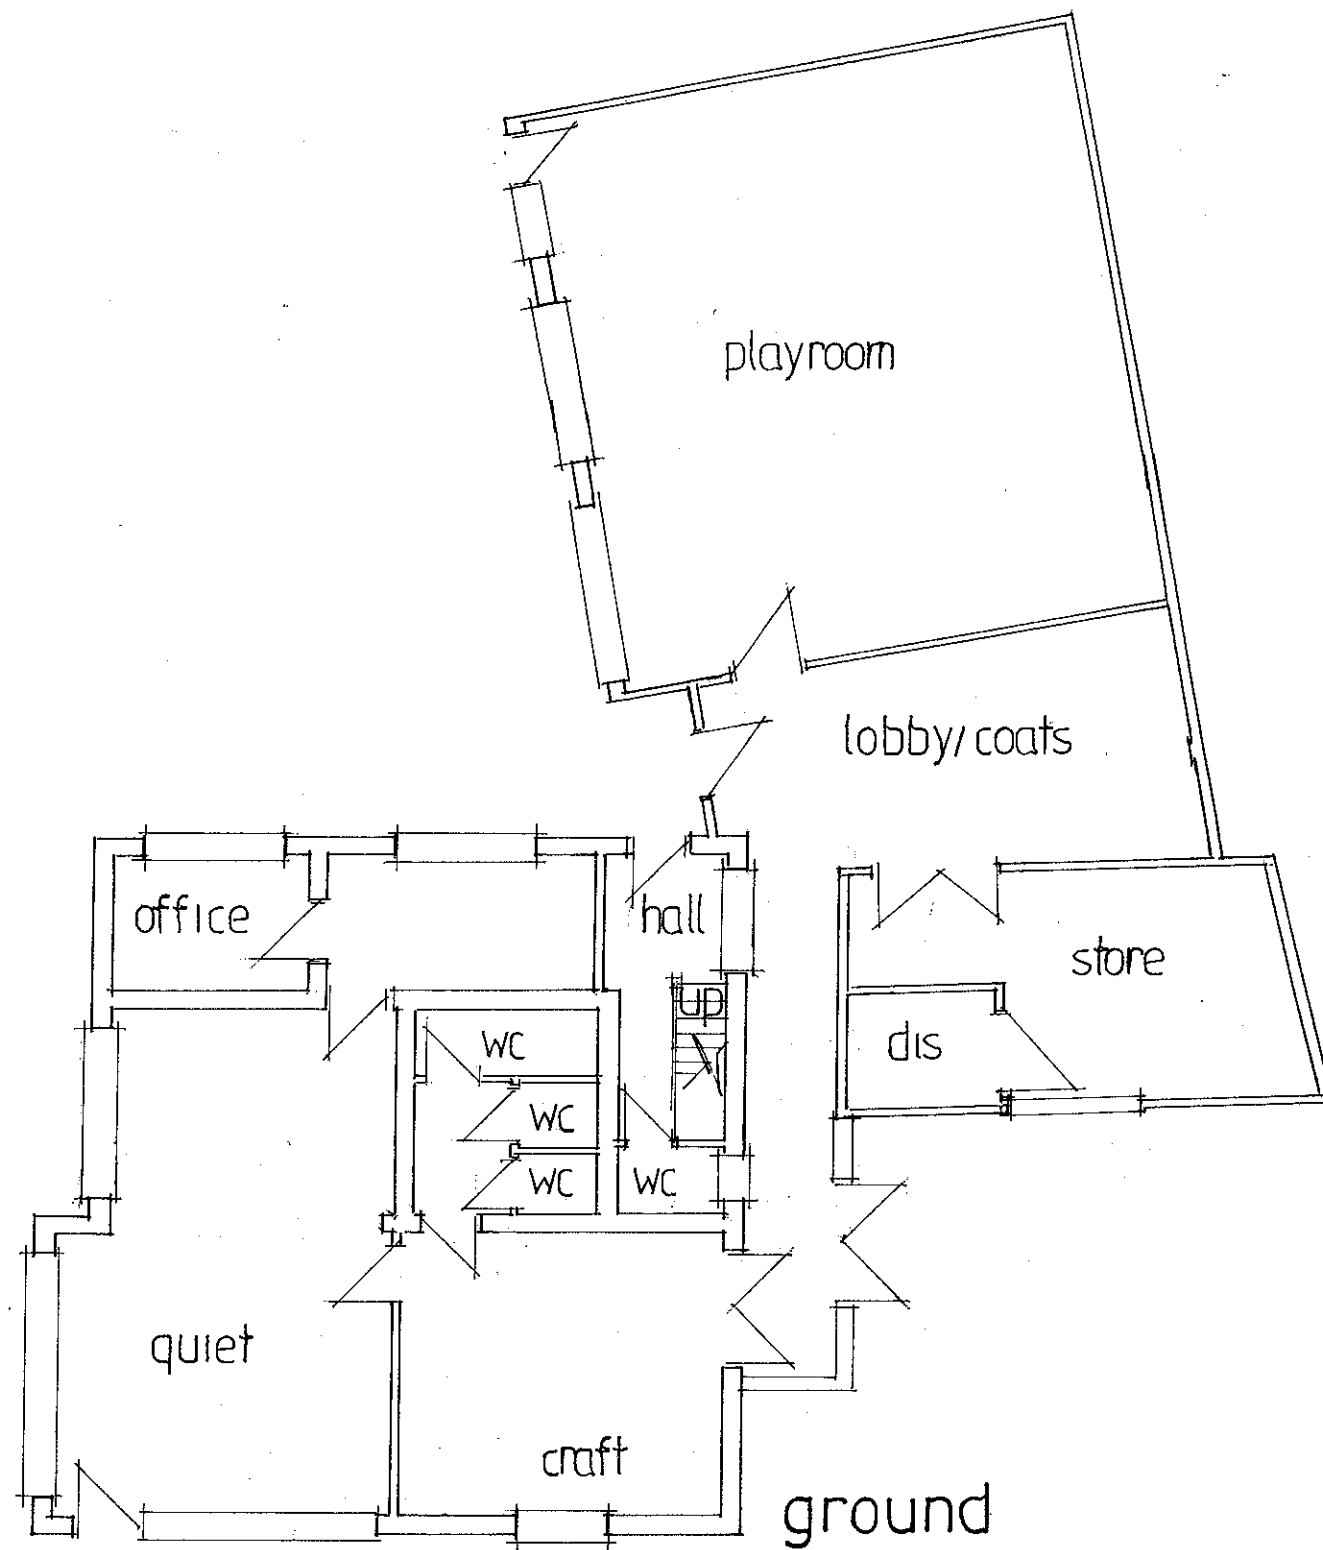

date sept 2012
scale 1:100

EXISTING LAYOUTS.

PETER J. WALKER MRICS
CHARTERED SURVEYOR
182 SEAFRONT, HAYLING ISLAND, HANTS
PO11 9 AN

TEL: 02392 467571