


Proposed Single Storey Rear Extension/Loft Conversion

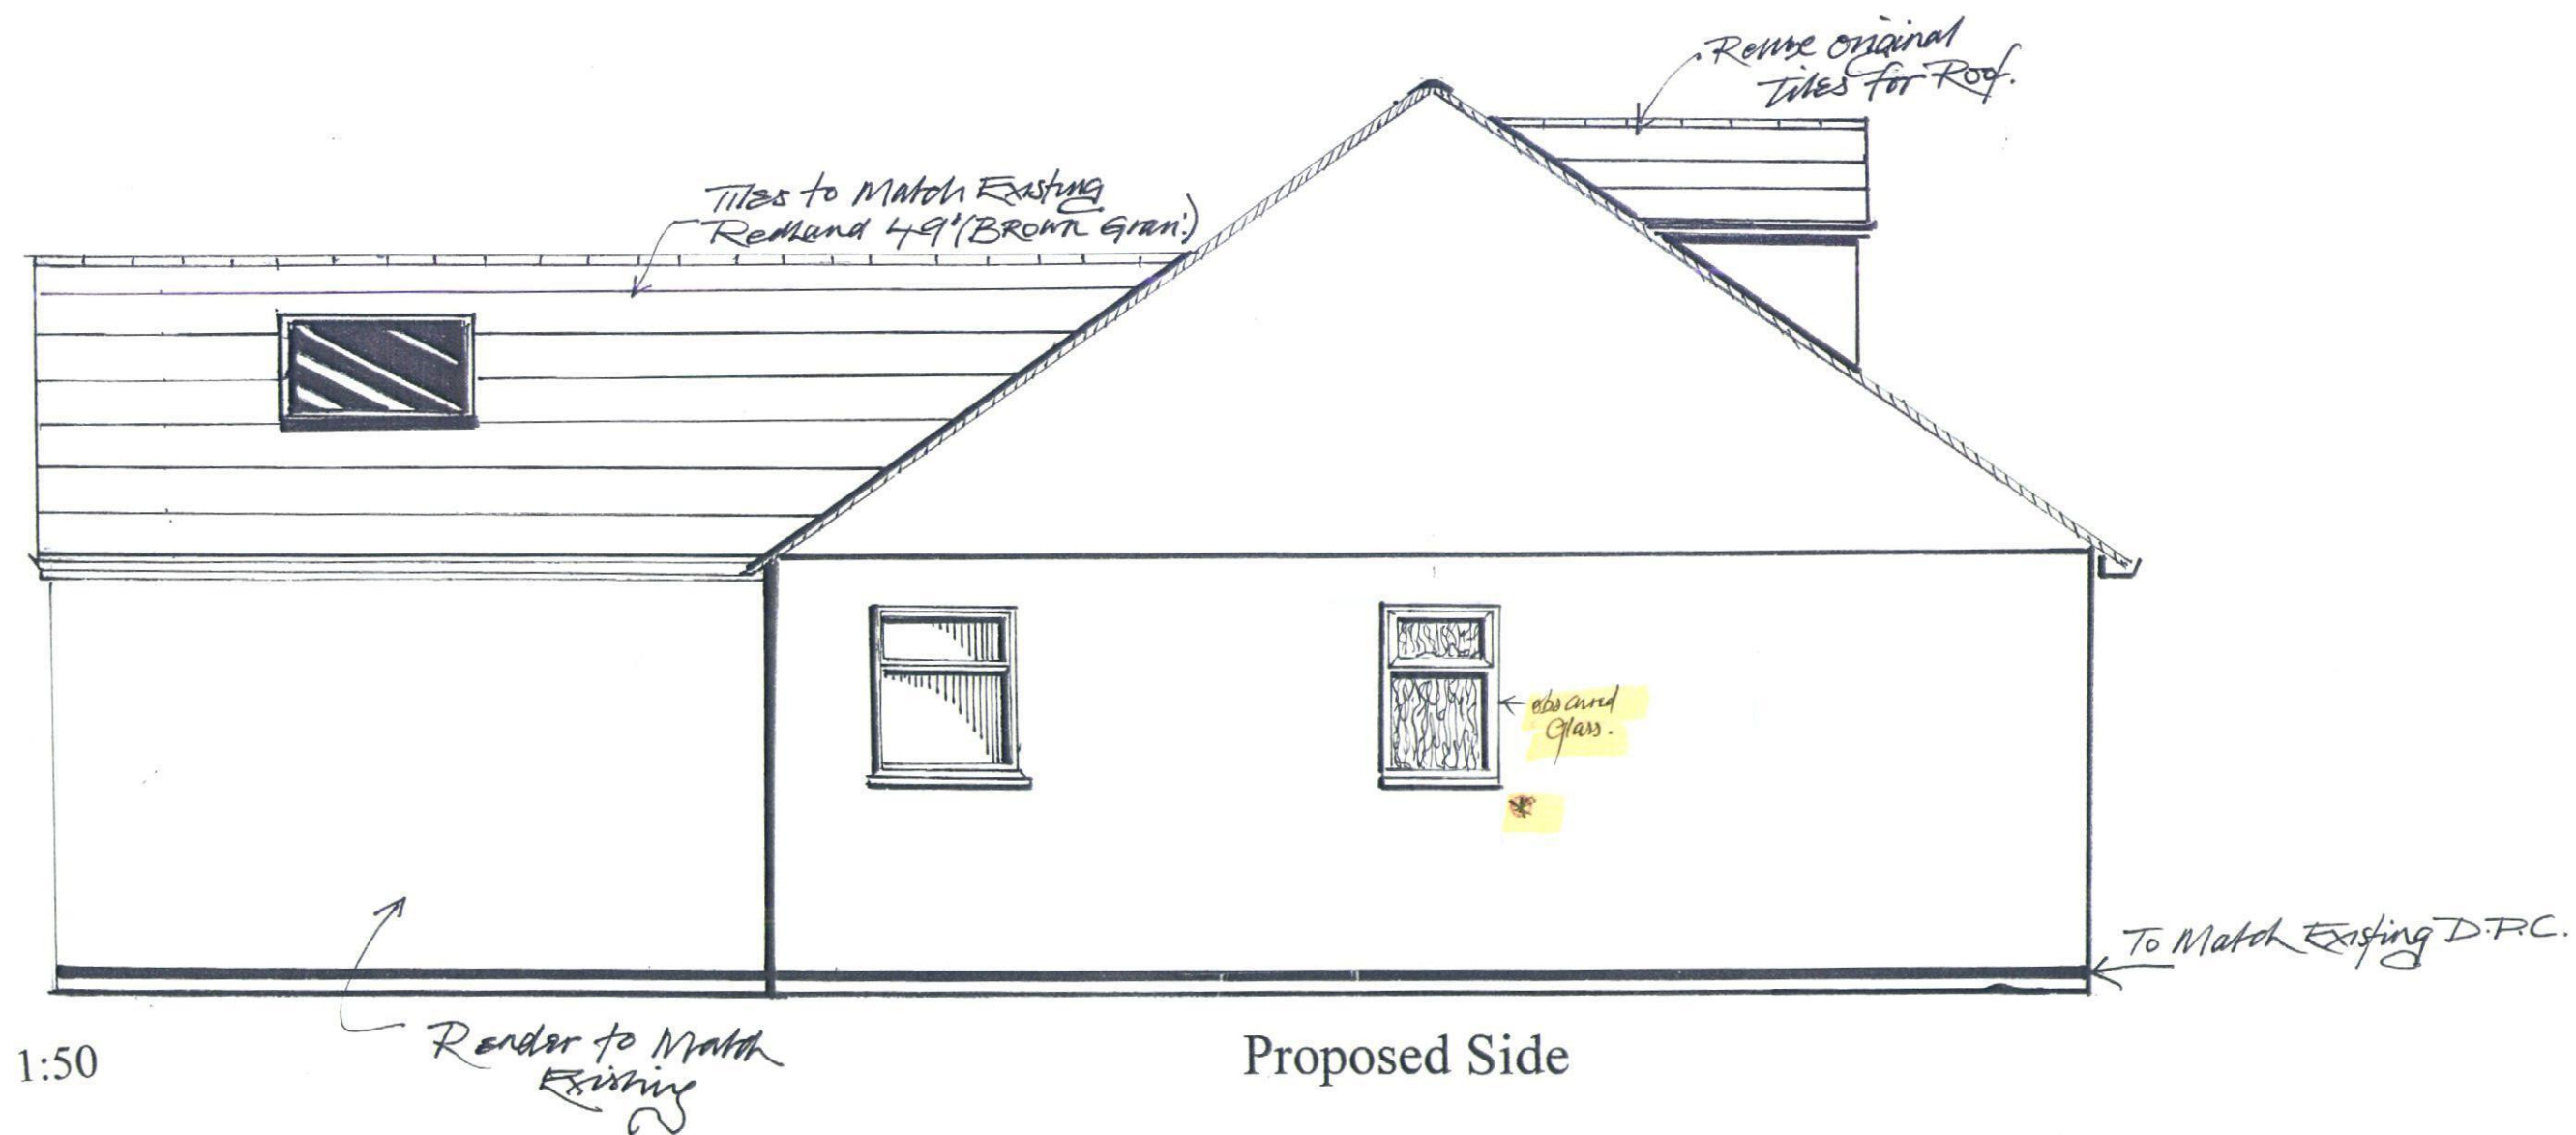

HAVANT BOROUGH
COUNCIL
25 JUN 2012
RECEIVED