


**PROPOSED LOFT CONVERSION WITH FRONT DORMERS.
74, SINAH LANE, HAYLING ISLAND, HANTS.
FOR MR & MRS A. GIBBS.**

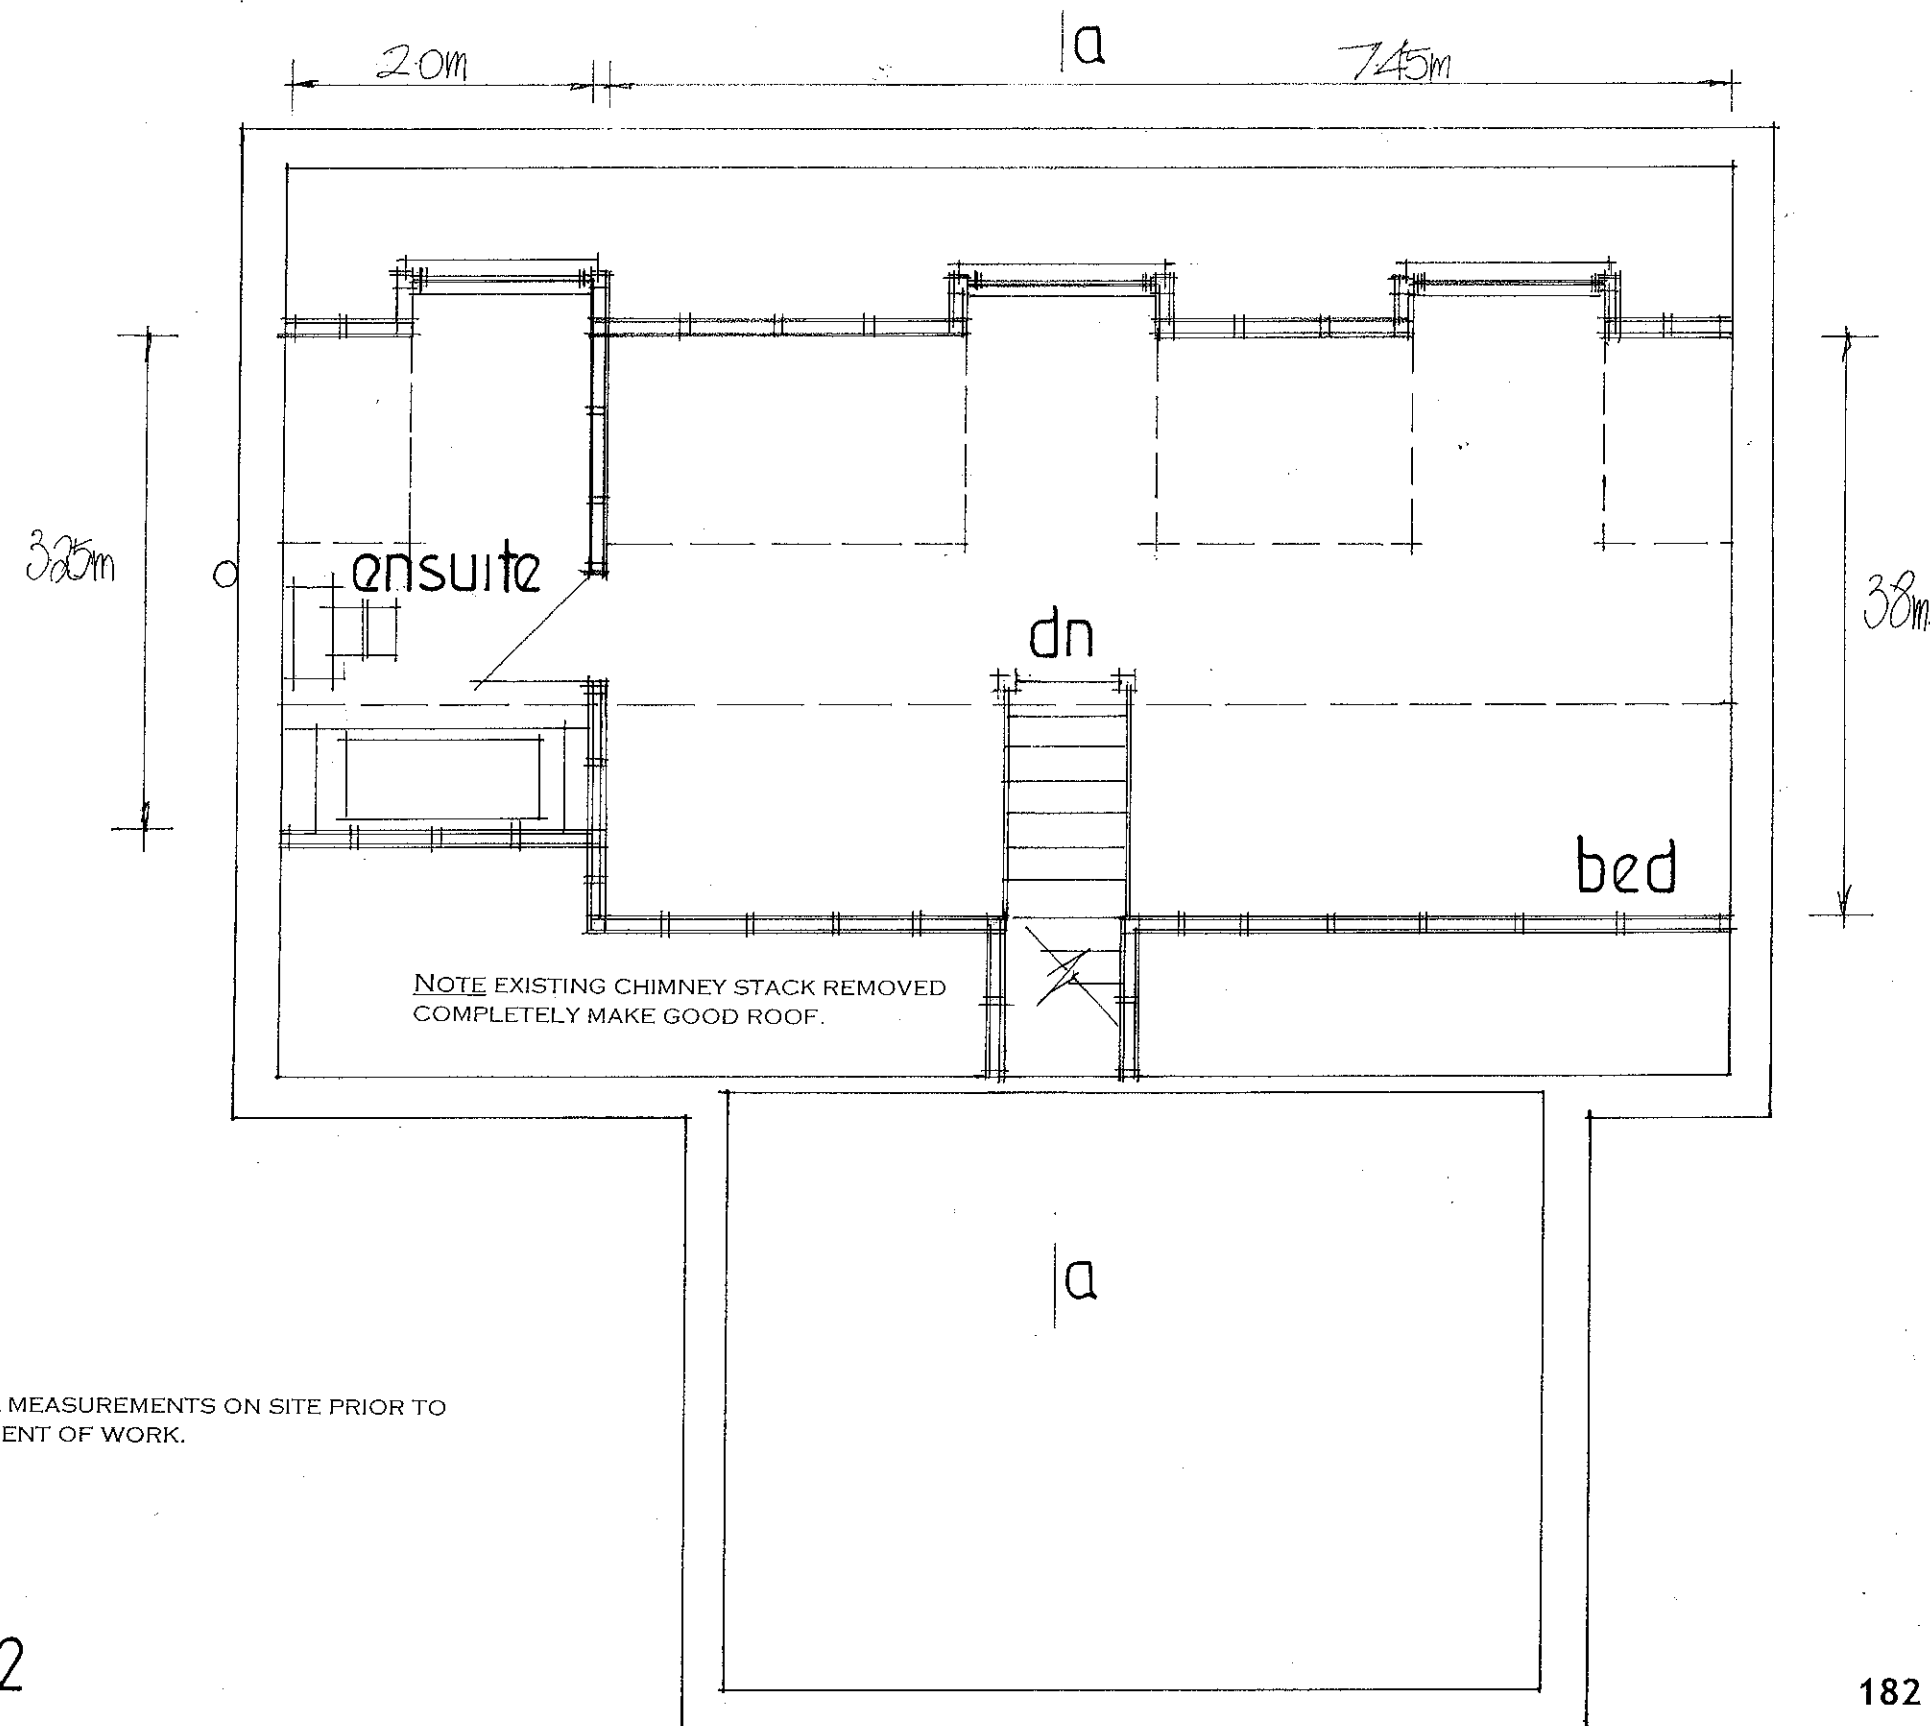

NOTE CHECK ALL MEASUREMENTS ON SITE PRIOR TO
THE COMMENCEMENT OF WORK.

date sept 12
scale 1:50

PETER J. WALKER MRICS
CHARTERED SURVEYOR
182 SEAFRONT, HAYLING ISLAND, HANTS
PO11 9 AN

TEL: 02392 467571