


Proposed Feasibility Elevation - Scale 1:50@ A3

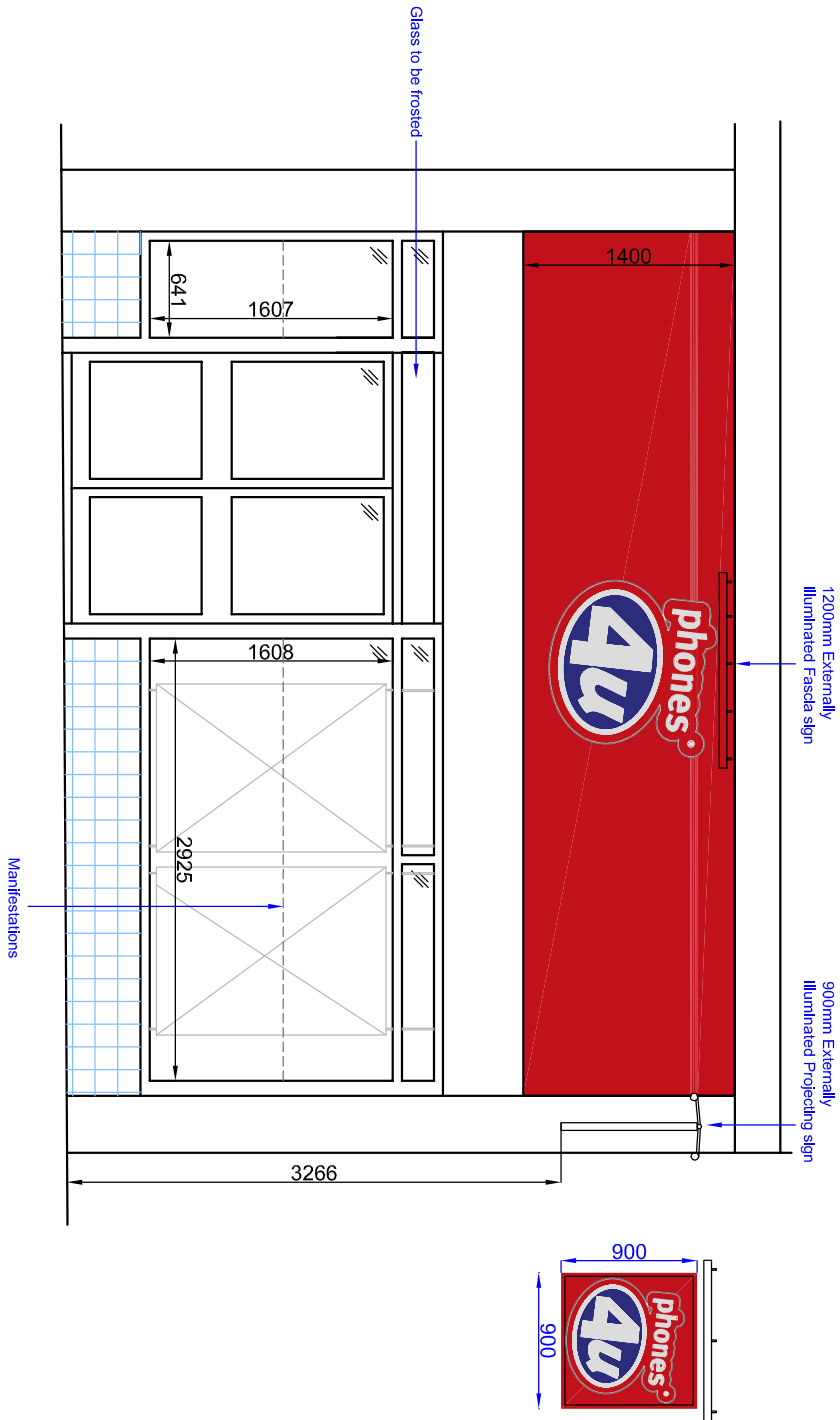

Copyright Notice:
This drawing and any design thereon is the copyright of **Phones 4 U** and must not be reproduced without written consent.

Notes
All Works to be constructed in strict accordance with Standard Details and Construction Notes. Any variances to the drawings please inform the Regional Property Manager.

C	Changes to sales floor area	17/05/12
B	Signage amended to externally illuminated	16/05/12
A	Changes following pre start meeting	11/05/12
Rev:	Amendment:	Date:

hlp

uk ltd

Architectural Services & Project Management

Cheltenham Suite 4
Centrix@Keys
Keys Business Village, Keys Park Road
Hednesford, Staffordshire
WS12 2HA
Tel: 01543 275101
Fax: 01543 458278
Email: design@hlpukd.net
Website: www.hlpuktd.net

phones

4u

Phones 4 U

Osprey House, Ore Close, Lyndale Business Park
Newcastle Under Lyme, Staffordshire, ST5 9GD
Tel. 01782 677600

Store
P4U HAVANT (717)
28a West Road
Havant
Hants
PO9 1PG

Drawing Title Proposed Feasibility Elevation		
Dwg. no.	Rev.	Paper Size
HLP /P4U 717/05	C	A3
Drawn	Date	Scale
MF	16.05.12	As Shown