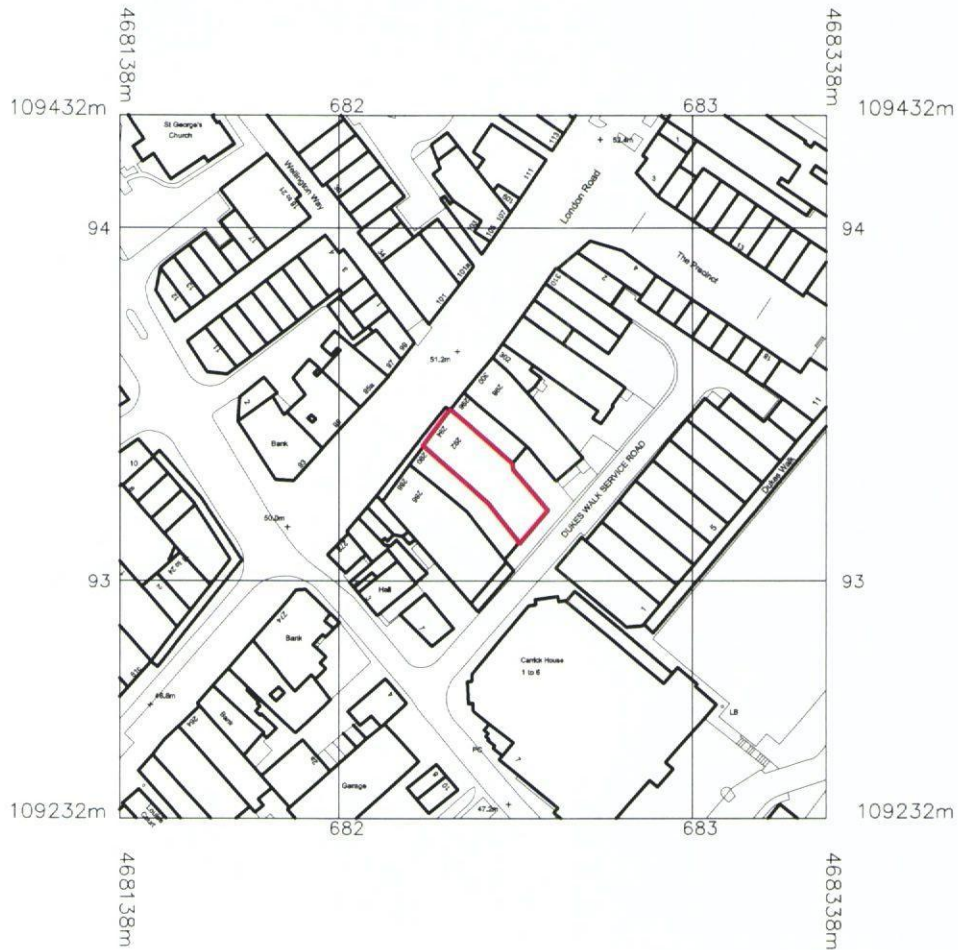
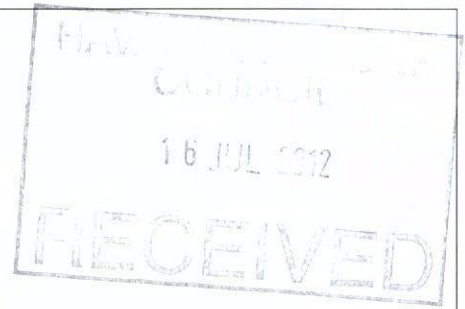


Reproduction from Ordnance Survey Map  
with the permission of the  
Controller of Her Majesty's Stationery Office.  
Crown Copyright Licence No AR 169889.

# Joseph and Partners

ARCHITECTS PLANNING CONSULTANTS URBAN DESIGNERS

PROJECT: Proposed Development at -  
Boots Store 921  
London Road, Waterloooville  
Title: Site Location Plan  
(O/S Extract)

Scale: 1:1250 @ A4  
Date: July 2012  
Drawn by: OS Data  
Chkd by: tb

16, Swan Court, Tanner Street, London, SE1 3LE  
Tel: 0207 403 2272 Fax: 0207 403 1215  
email: studio@josephandpartners.com

|          |      |         |    |
|----------|------|---------|----|
| Job No:  | 6183 | Status: | TP |
| Draw No: | 001  | Rev:    |    |