




Notes:
All dimensions must be checked on site and not scaled from this drawing.

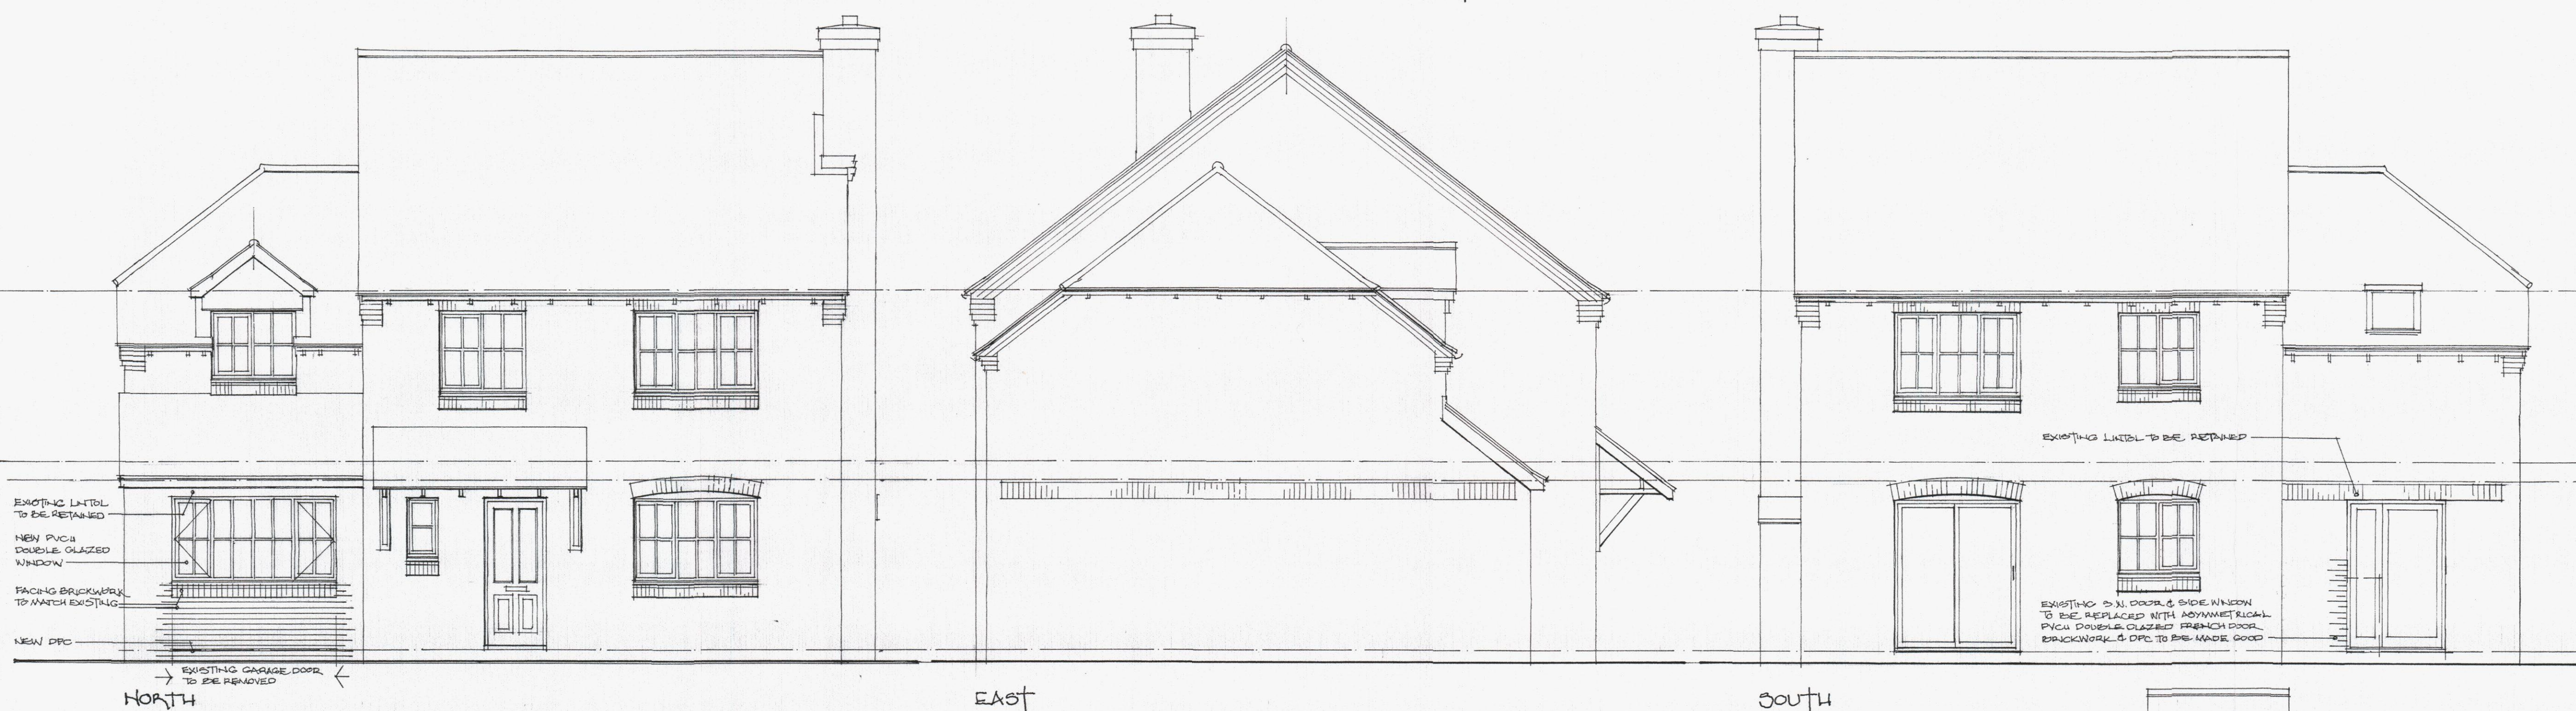



STRUCTURAL ENGINEER

Structural details and calculations shall all be in accordance with details and calculations prepared by Dixon Hurst Kent whose address is:-
2/3 Victoria Court 22 St Pancras Chichester West Sussex PO19 7GD Tel: 01243 787888
Ref Reference number C43047 and the following drawings and calculation sheets are relevant
C43047/010 Layout and Details
C43047/001 Standard Note
Calculation Sheet numbers: 1.0, 2.0, 4.0, 4.1, 4.2, 4.3, 5.0, 5.1, 5.2 and 6.0.
The General Contractor shall provide a detailed method statement covering the demolition works clearly detailing the provision of temporary support and stabilisation of the building wherever structural masonry is to be removed for appraisal and approval by the Structural Engineer before the commencement of any demolition.
All details of the beam (B), including top plate, fixings and padstone (P2) are contained in the Structural Engineer's details
All details of the column (C1), base plate, fixings and Padstone (P1) are contained in the structural Engineer's details.

If in doubt ask

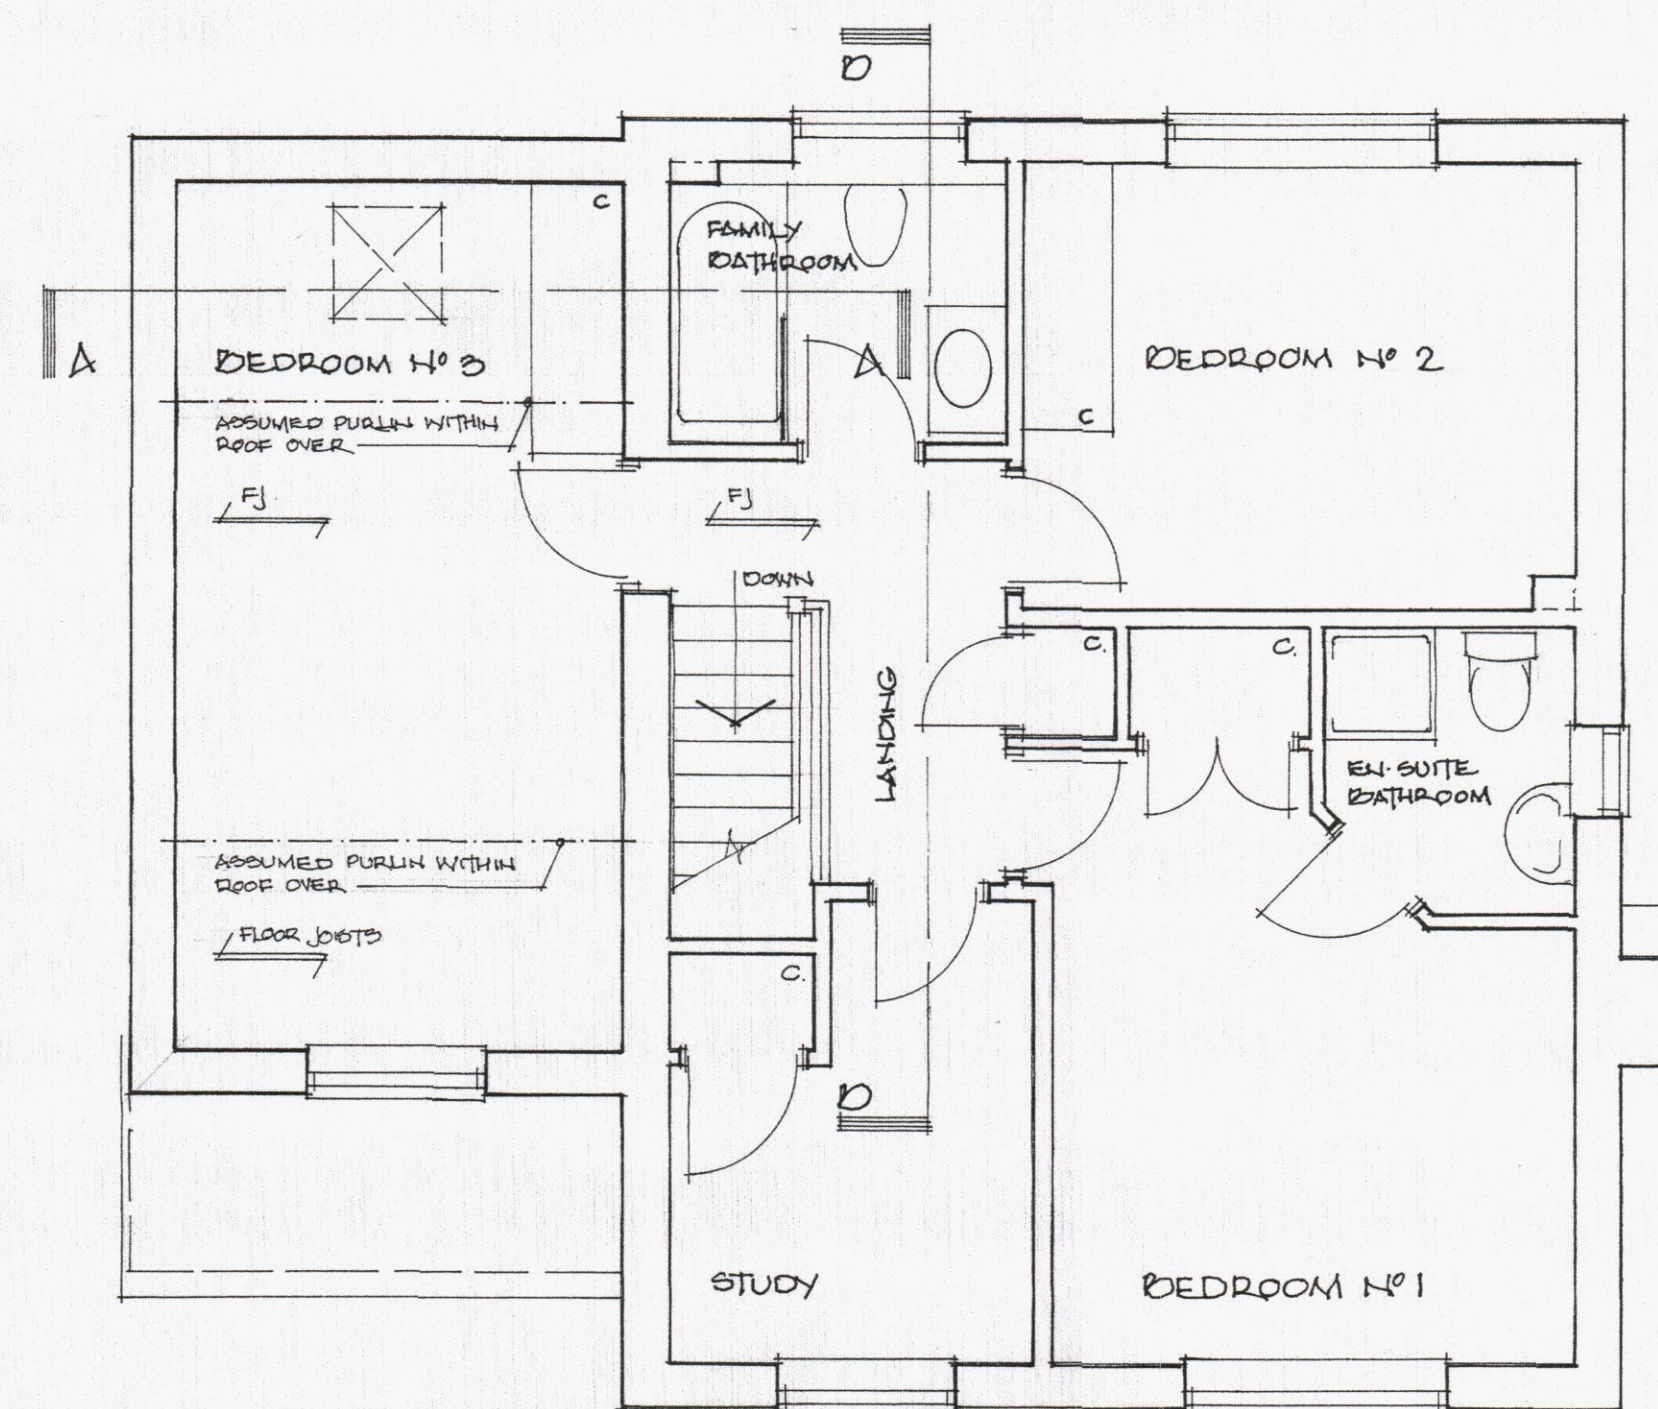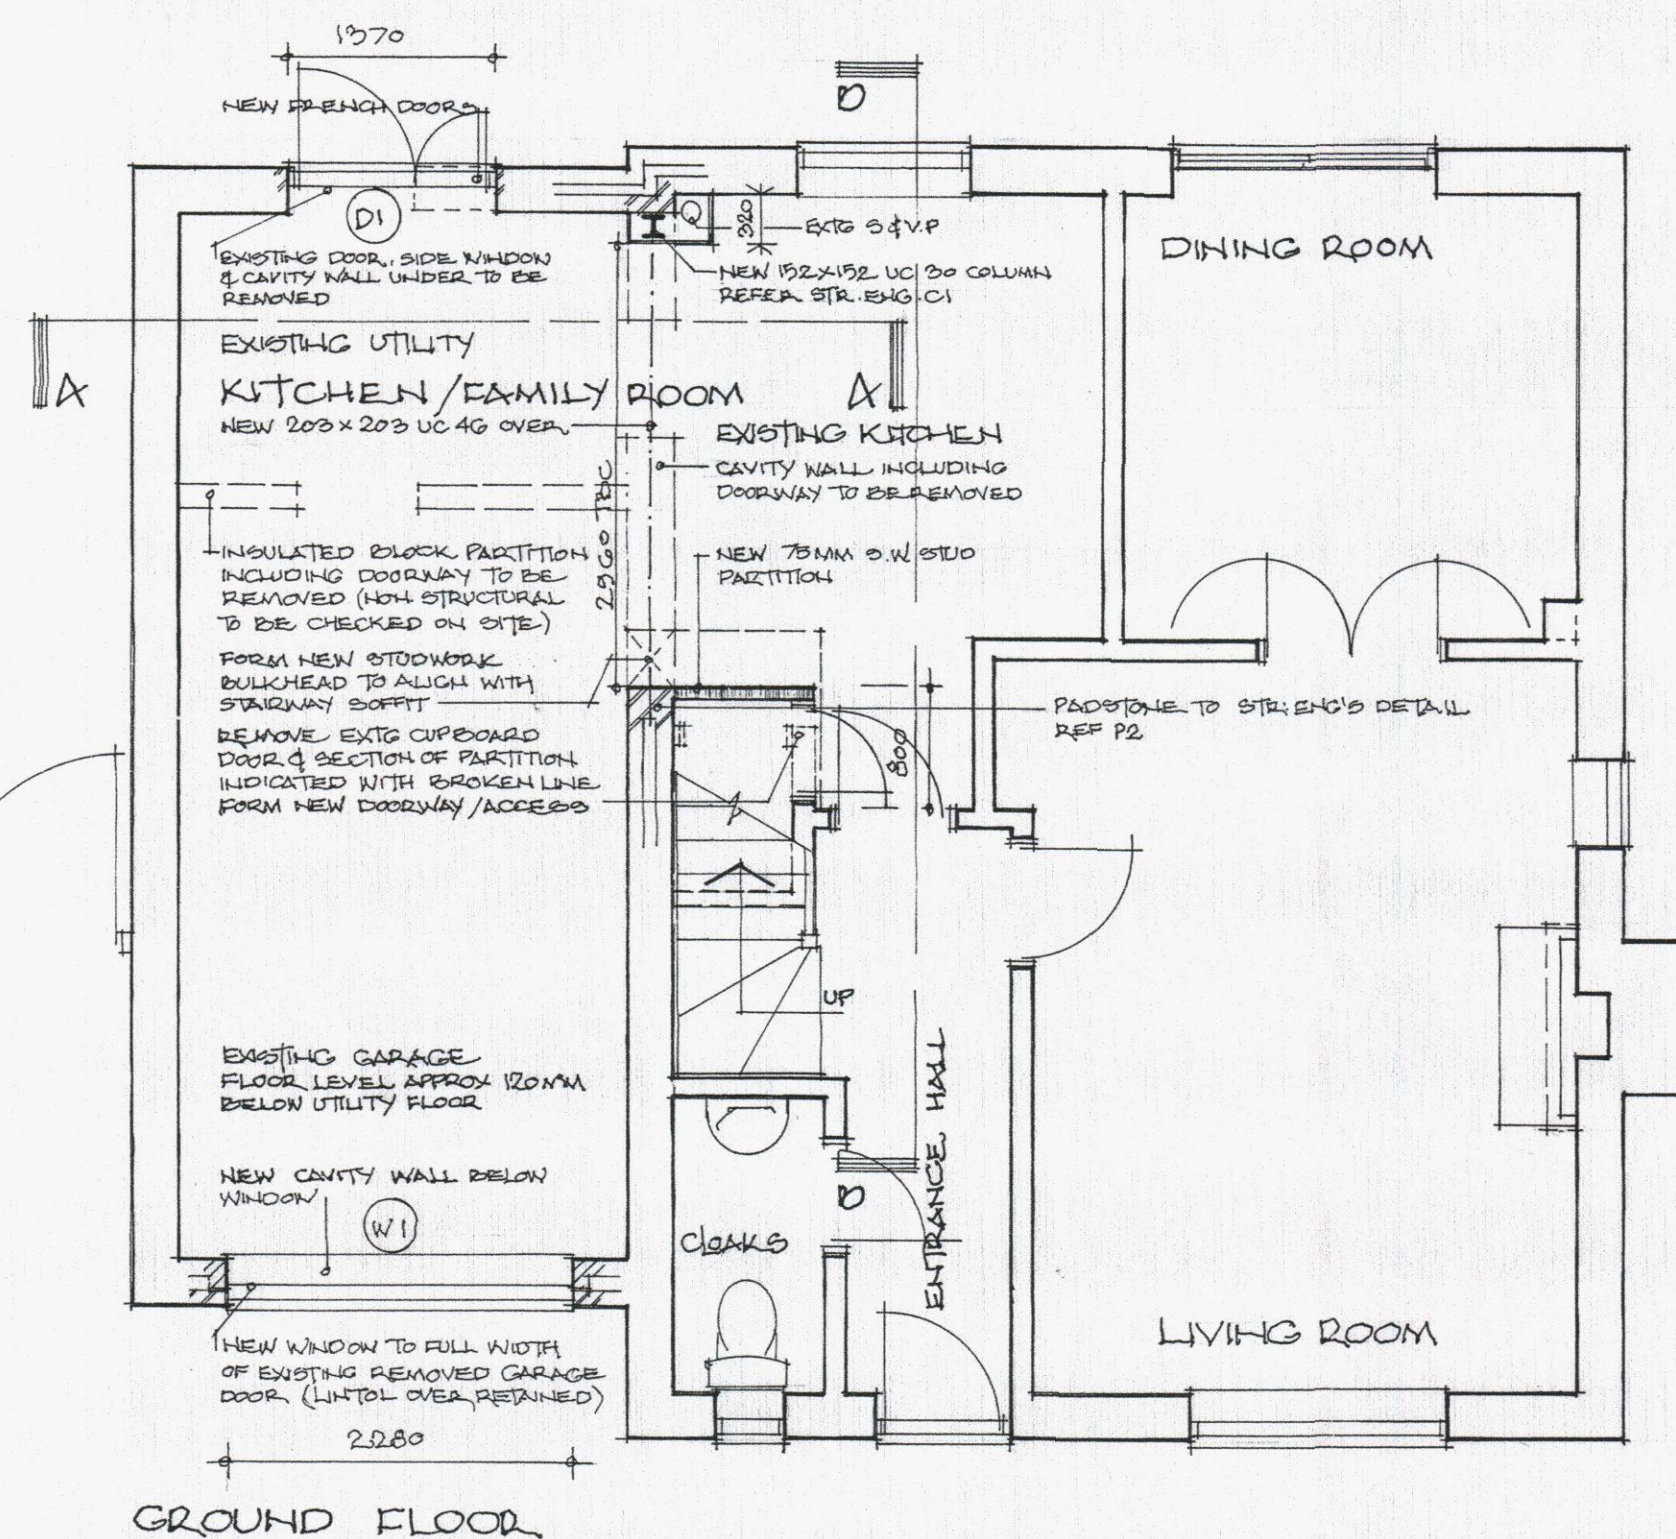

SECTION A-A

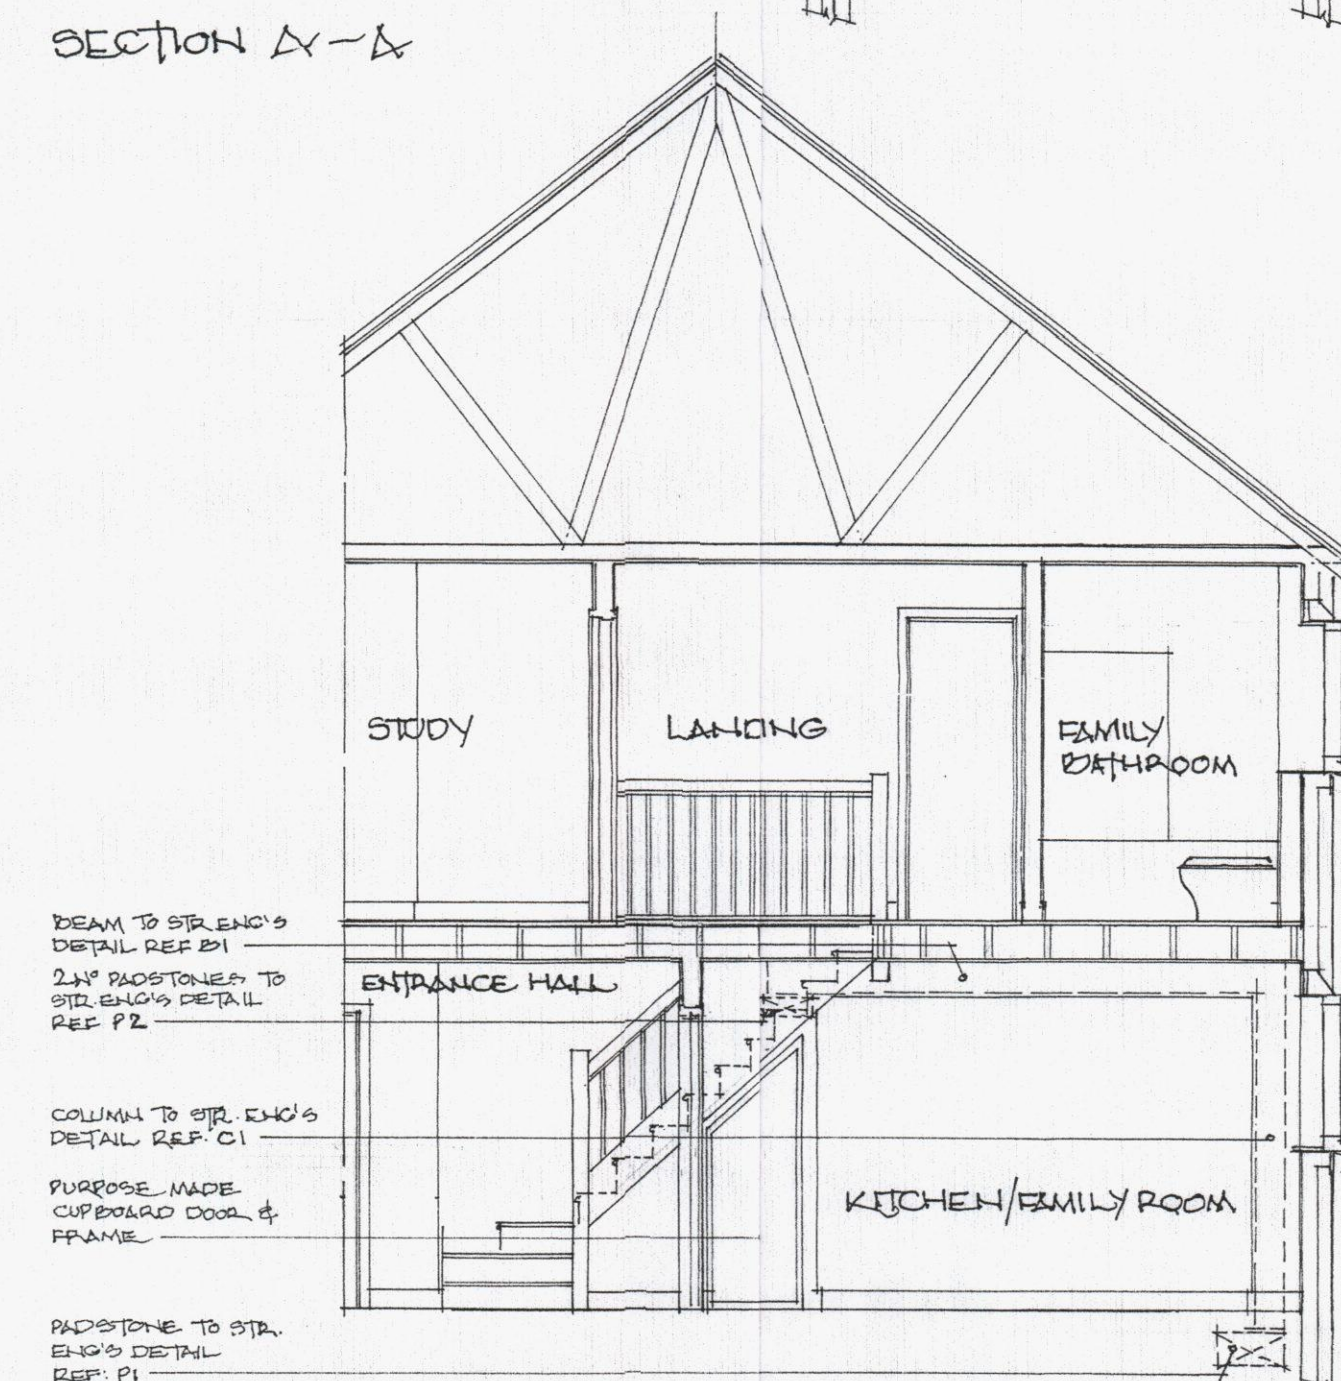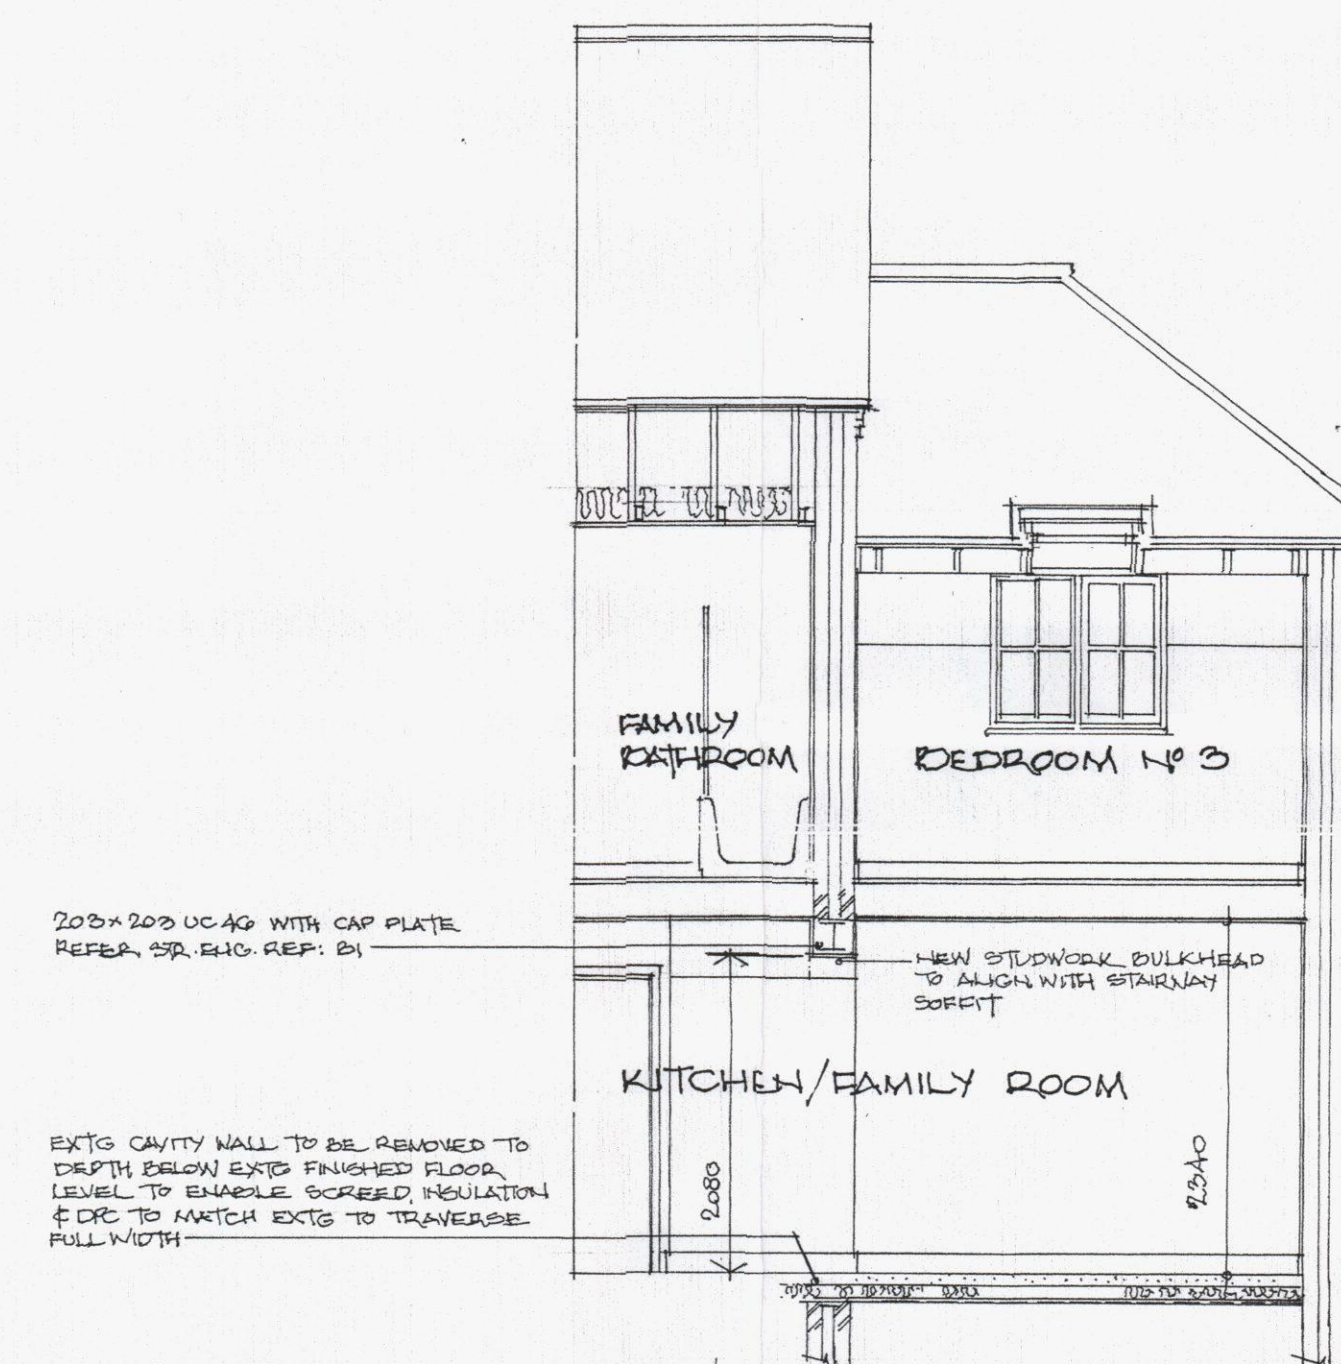

Client
MR. J & MRS S TOBIN

Job Title
PROPOSED INTERNAL
ALTERATIONS
4 NYDENE GARDENS
WATERLOOVILLE PO88NP

Drawing Title
PLANS SECTIONS &
ELEVATIONS

Scale
1-50

Date Nov 2012

Drawn by	
----------	--

Drug No. _____

12:11/01

Re