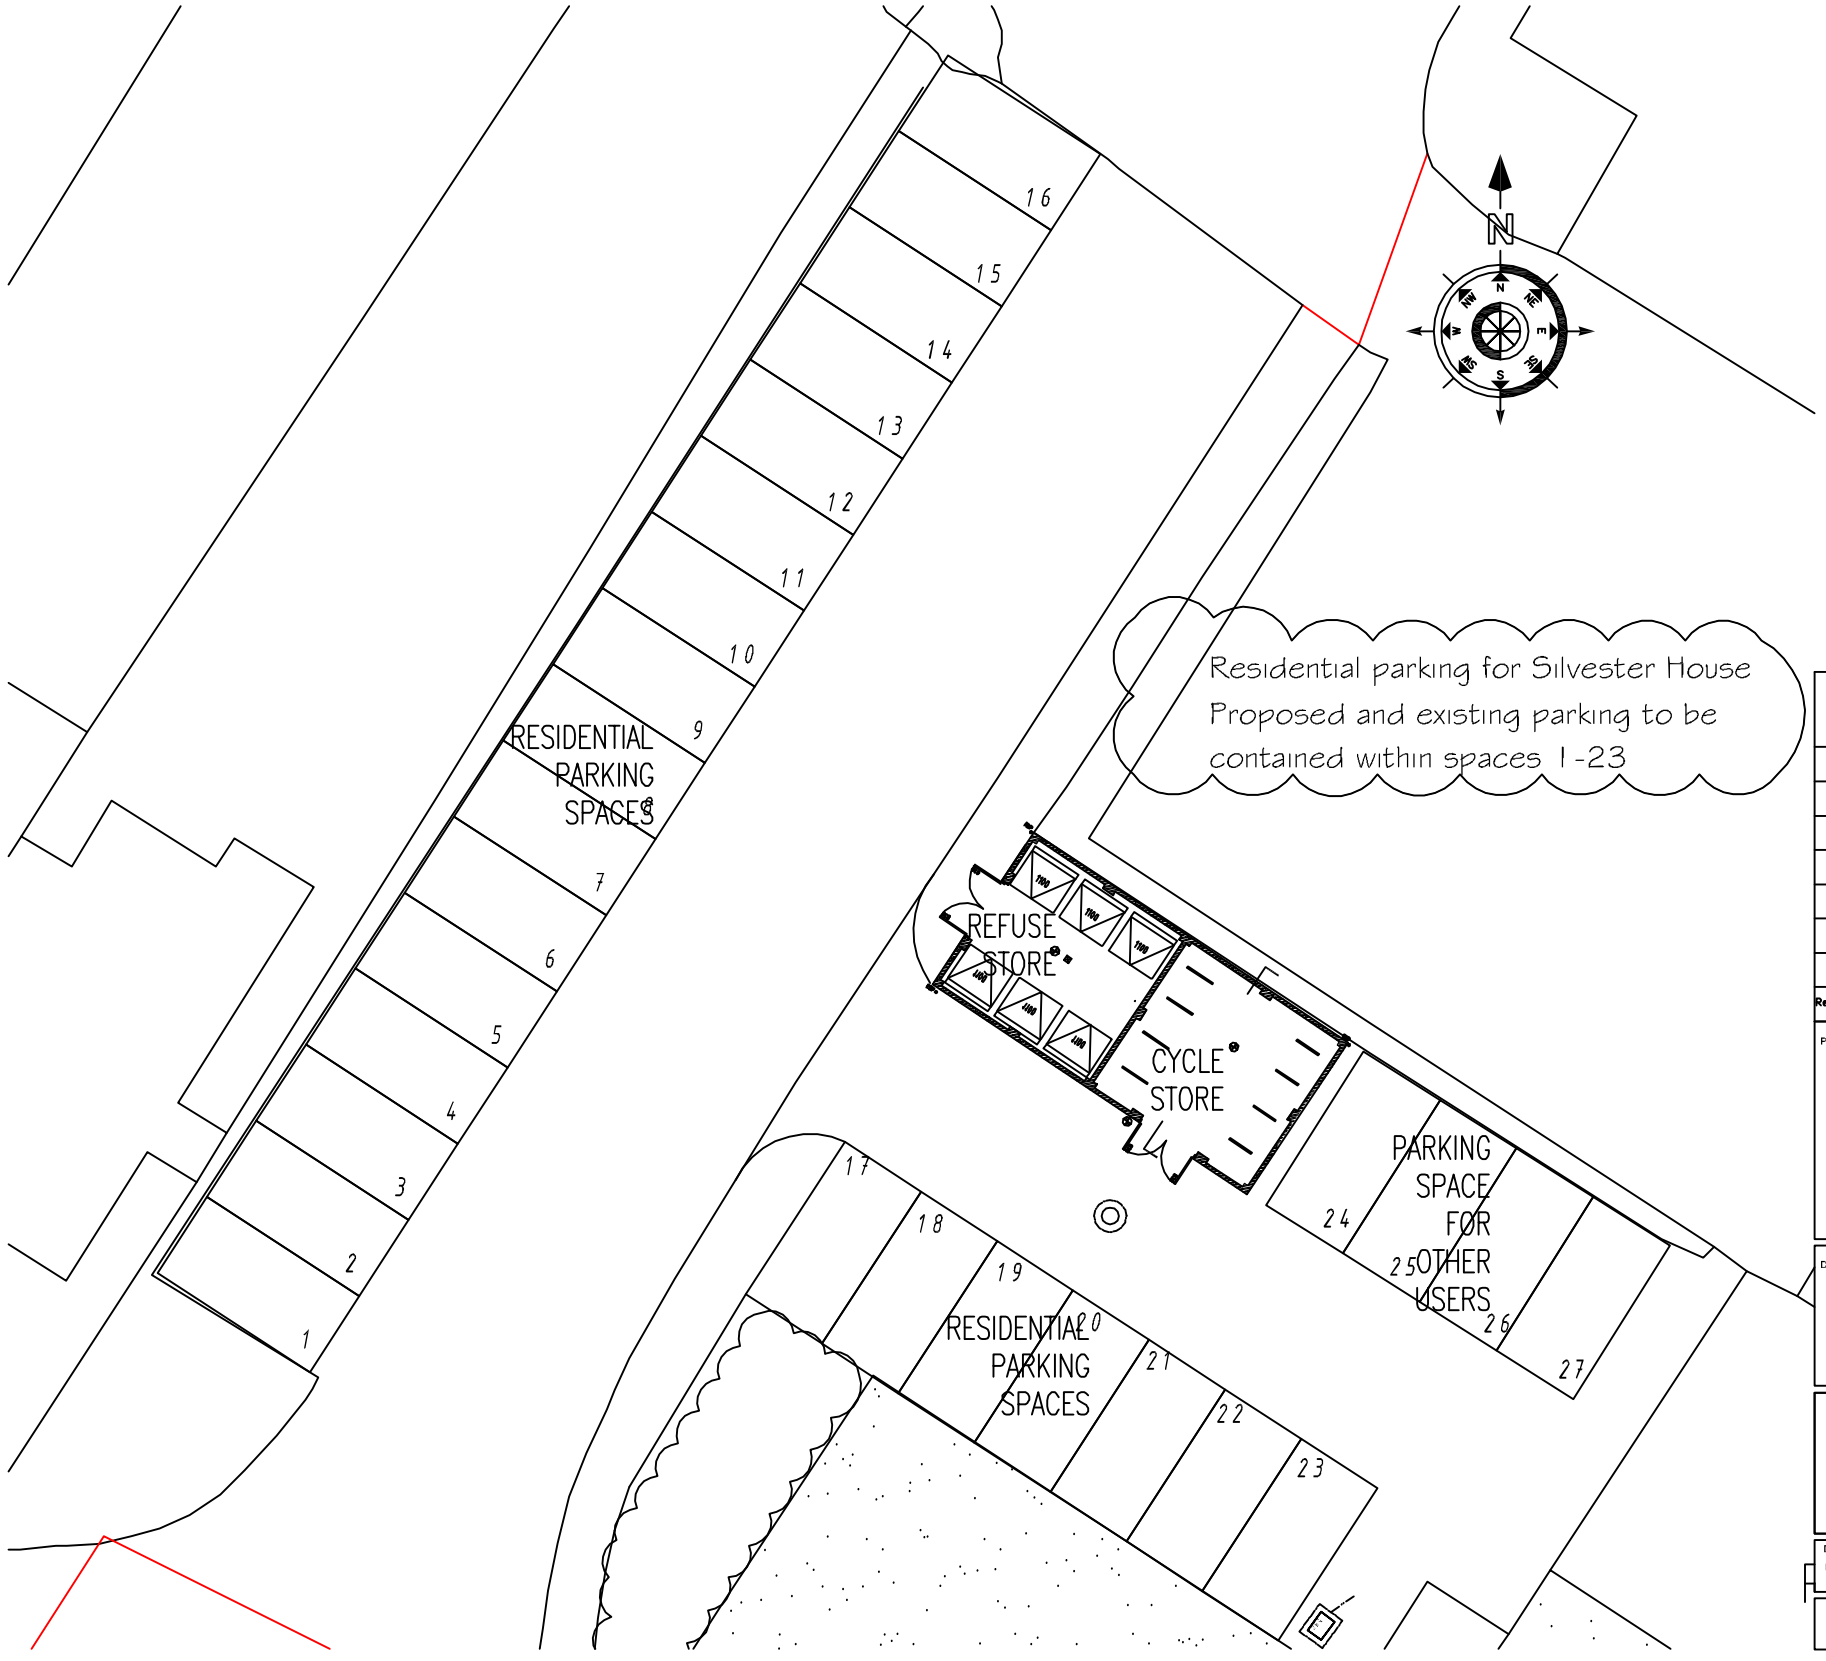


Revision	Decription	Date	DRAWN

Project:
Silvester House
London Road
Waterlooville
Hampshire

Drawing Title:
Proposed Parking

Chris Flint Associates Ltd
CHARTERED SURVEYORS - PROJECT MANAGERS
DEVELOPMENT CONSULTANTS

Drawn By	Date	Checked By	Date	Approved By	Date
CRF	21/06/12				

Drawing No.	Revision	Scale
CFA \| FULL \| 01.0P		1:200

PDF Created with deskPDF PDF Writer - Trial :: http://www.docudesk.com