




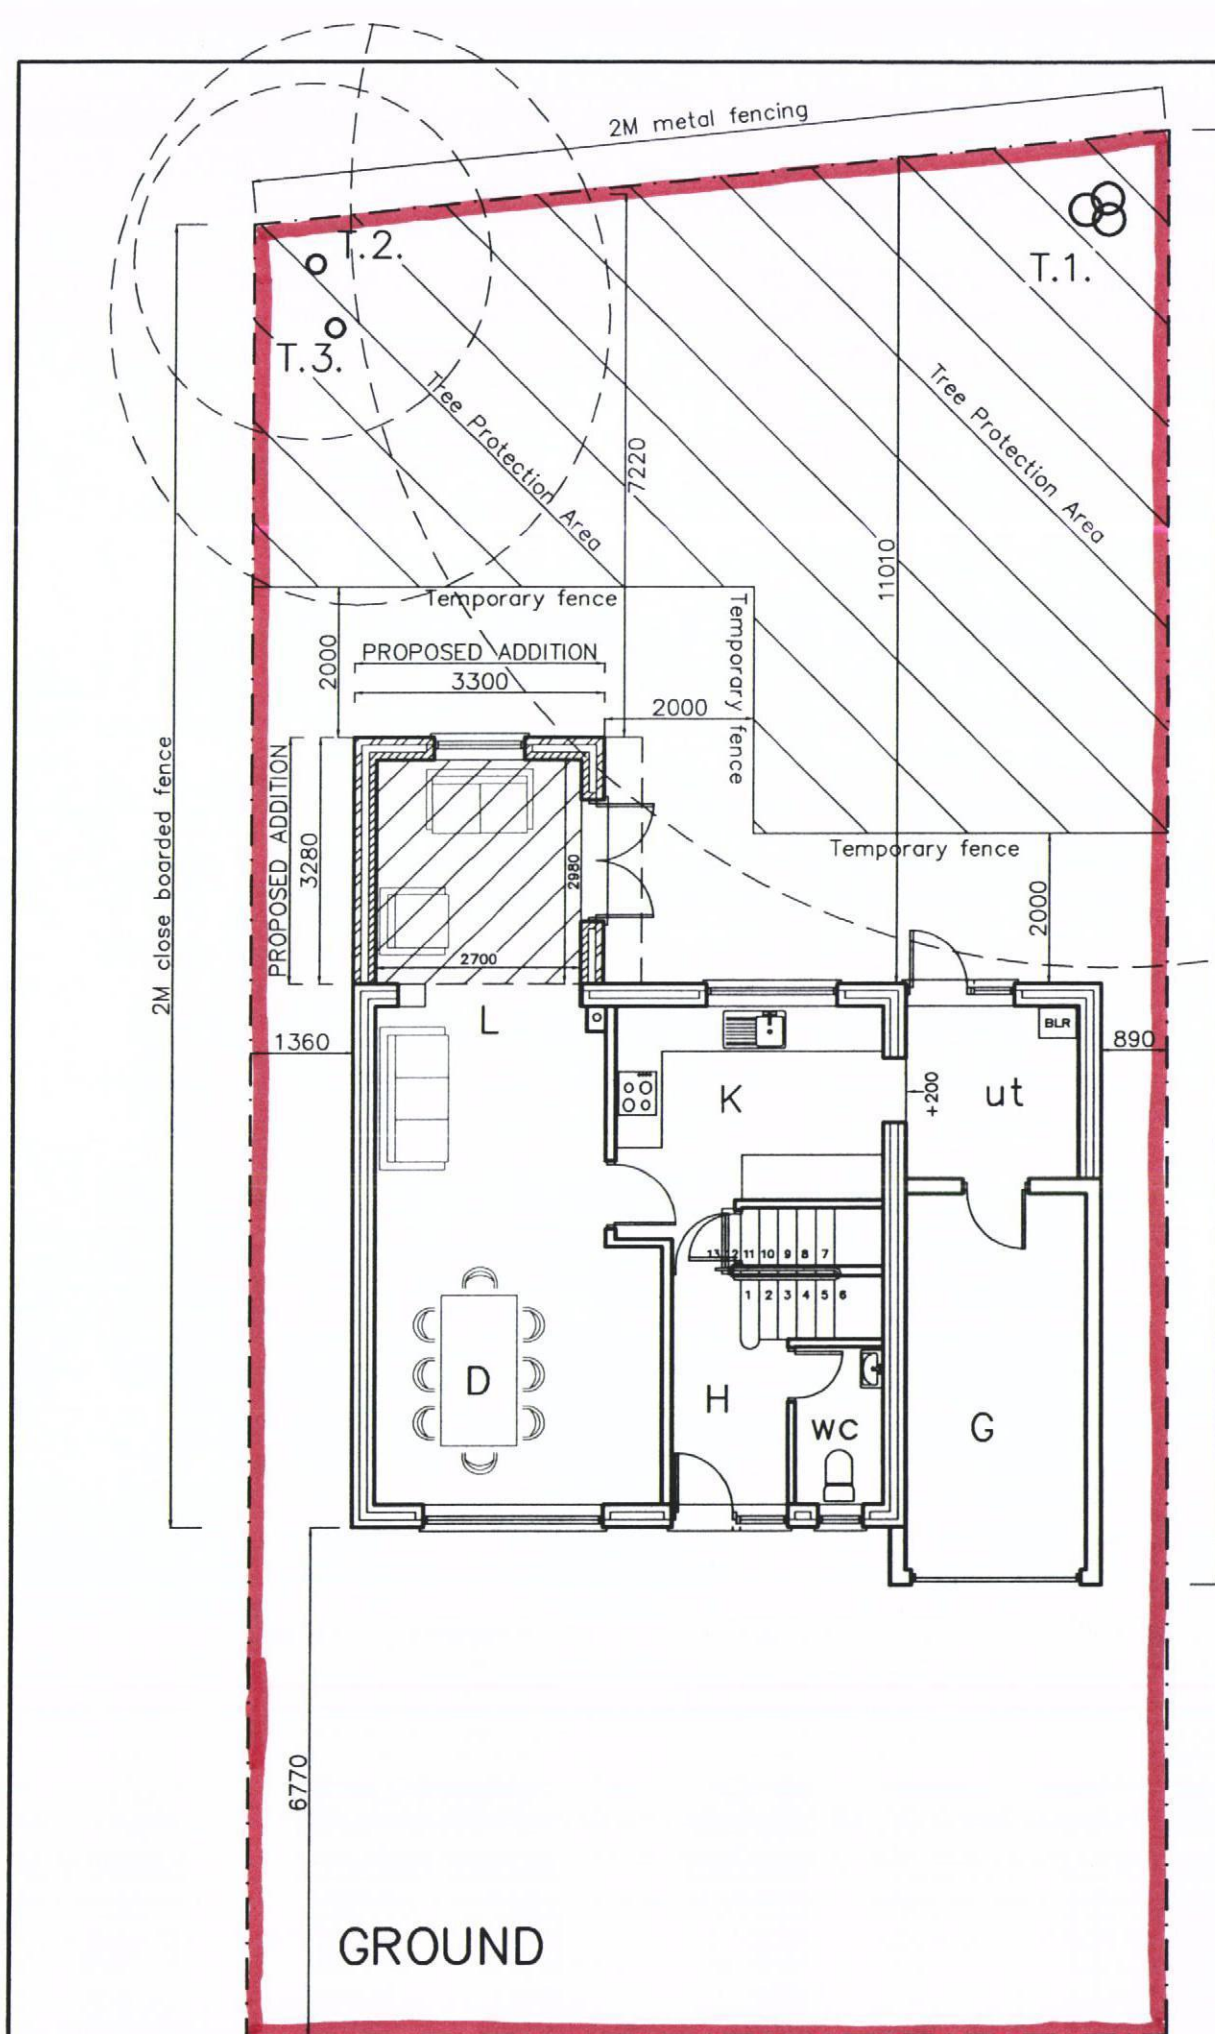

GROUND

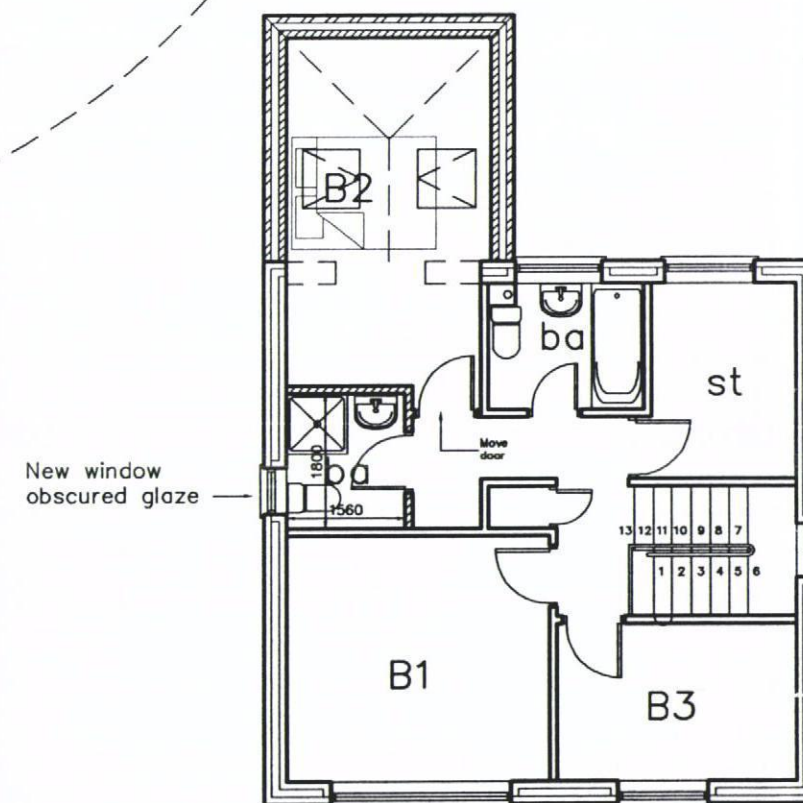

FIRST

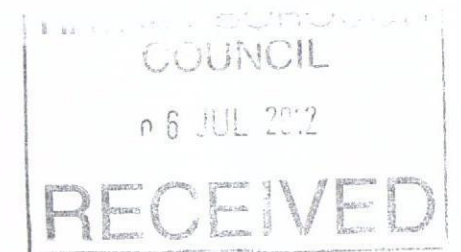

7 Robinia Close
Waterlooville

PROPOSED FLOOR PLANS

Martin Critchley
Consultants Ltd.

First Floor, 7 North Street
Havant, Hampshire, PO9 1PW
023 92 474 919
critchleyarchitect@hotmail.com

Scale A3 = 1:100
Drawn ALB
Date 23/02/12

Revisions

- A. Bathroom revs. 29/02/12
- B. Boundary dims added. 08/03/12
- C. Fenestration revs. 28/05/12
- D. Tree protection area. 05/07/12

1207-302^D

metres

10

20

30