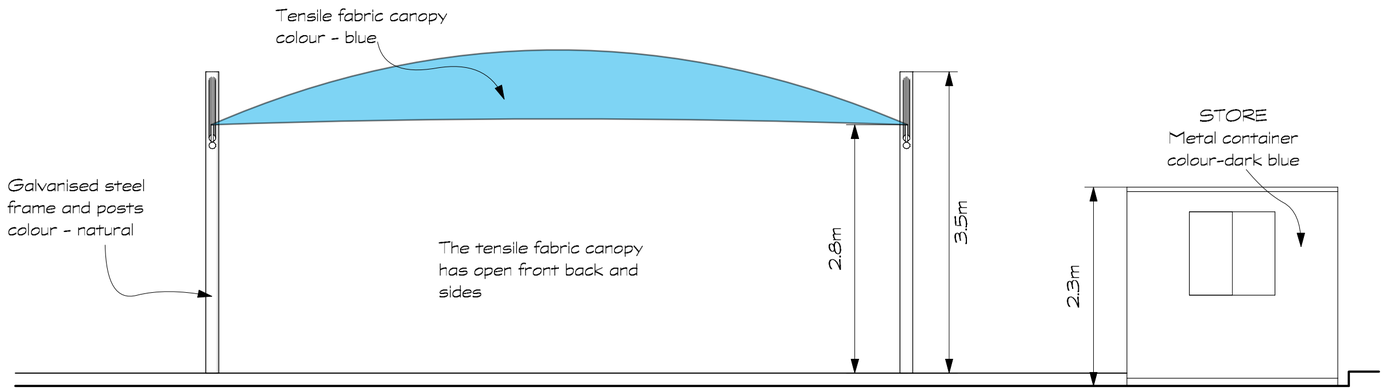

2 FRONT ELEVATION
Scale: 1:50

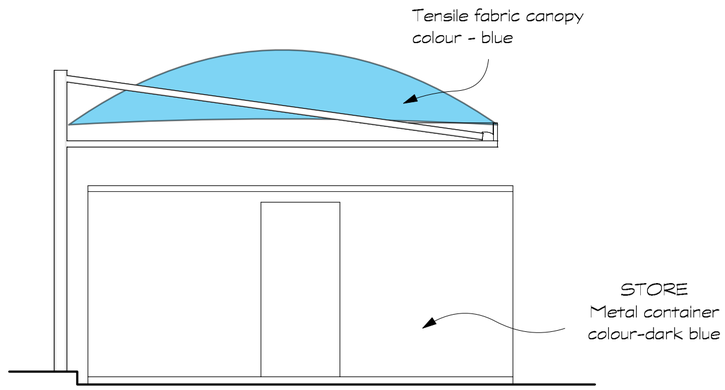

2 SIDE ELEVATION
Scale: 1:50

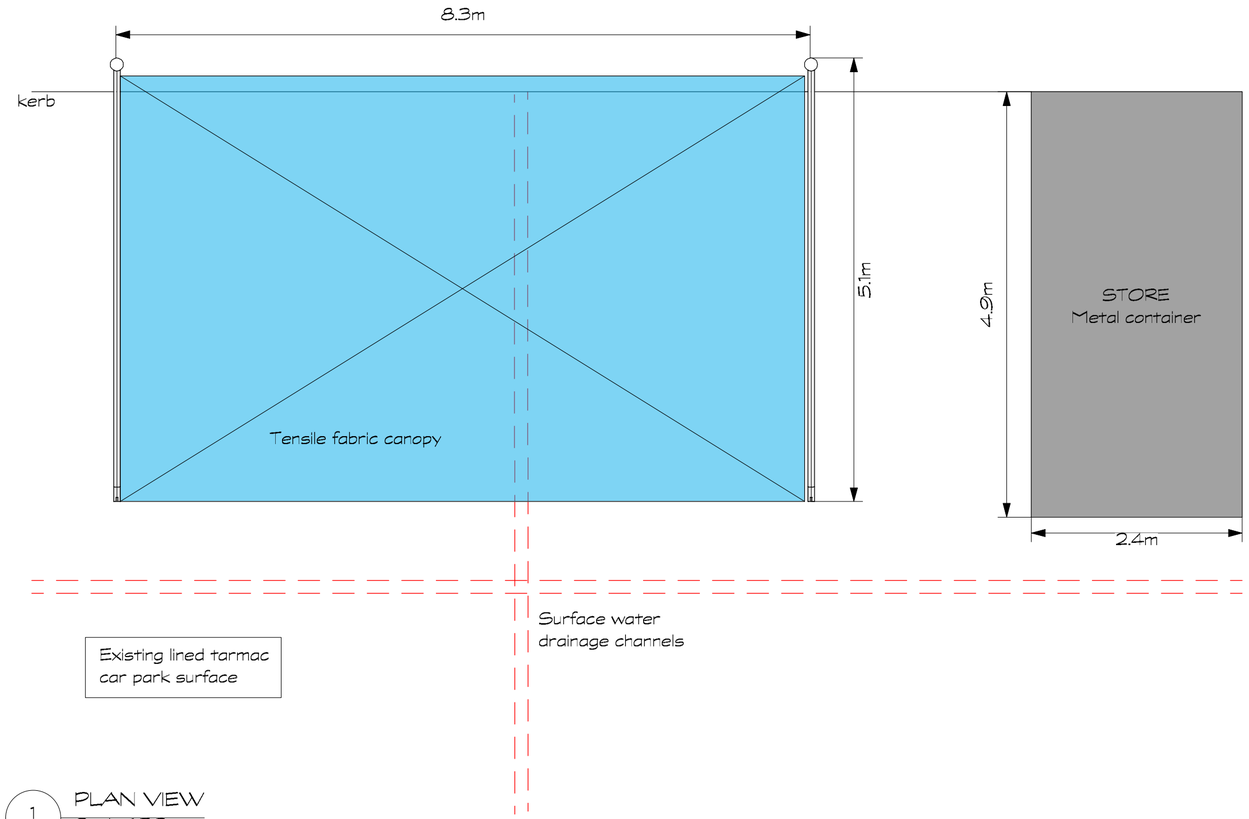

1 PLAN VIEW
Scale: 1:50

0 5 10 M

lawrence beckingham field LLP
ARCHITECTS

The Sail Loft, Limehouse Court, 3-11 Dod Street, London E14 7EQ - Tel: +44(0) 20 7536 2100 Fax: +44(0) 20 7538 4442
initialsurname@blfarchitects.co.uk - www.blfarchitects.co.uk - Limited Liability Partnership No. OC303795

Project:
PROPOSED CAR WASH FACILITY
HAVANT GARDEN CENTRE
BARTONS ROAD
HAMPSHIRE, PO9 5NA

Client:
HAVANT GARDEN CENTRE
.

Drawing:
PROPOSED CAR WASH
,

Scale:	Drawn by:	Checked by:	Date:
1:50@A2	DJW	Not checked	JAN 2011

Drg no:
2012-008-004

DO NOT SCALE FROM THIS DRAWING. ALL DIMENSIONS TO BE CHECKED ON SITE.
REFER ANY DISCREPANCIES TO ARCHITECT. THIS DRAWING IS SUBJECT TO COPYRIGHT.