PERMIT

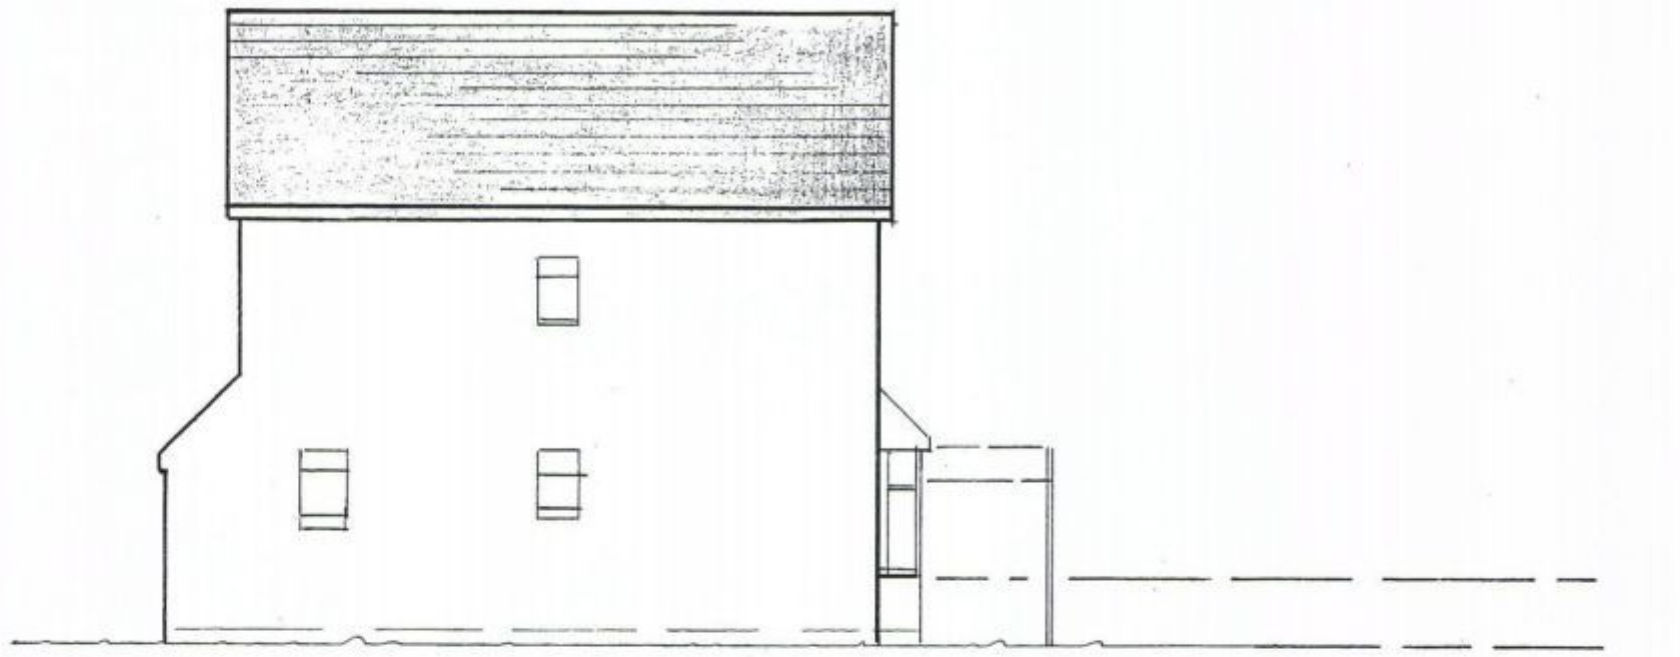

EXISTING SIDE ELEV. 'X'

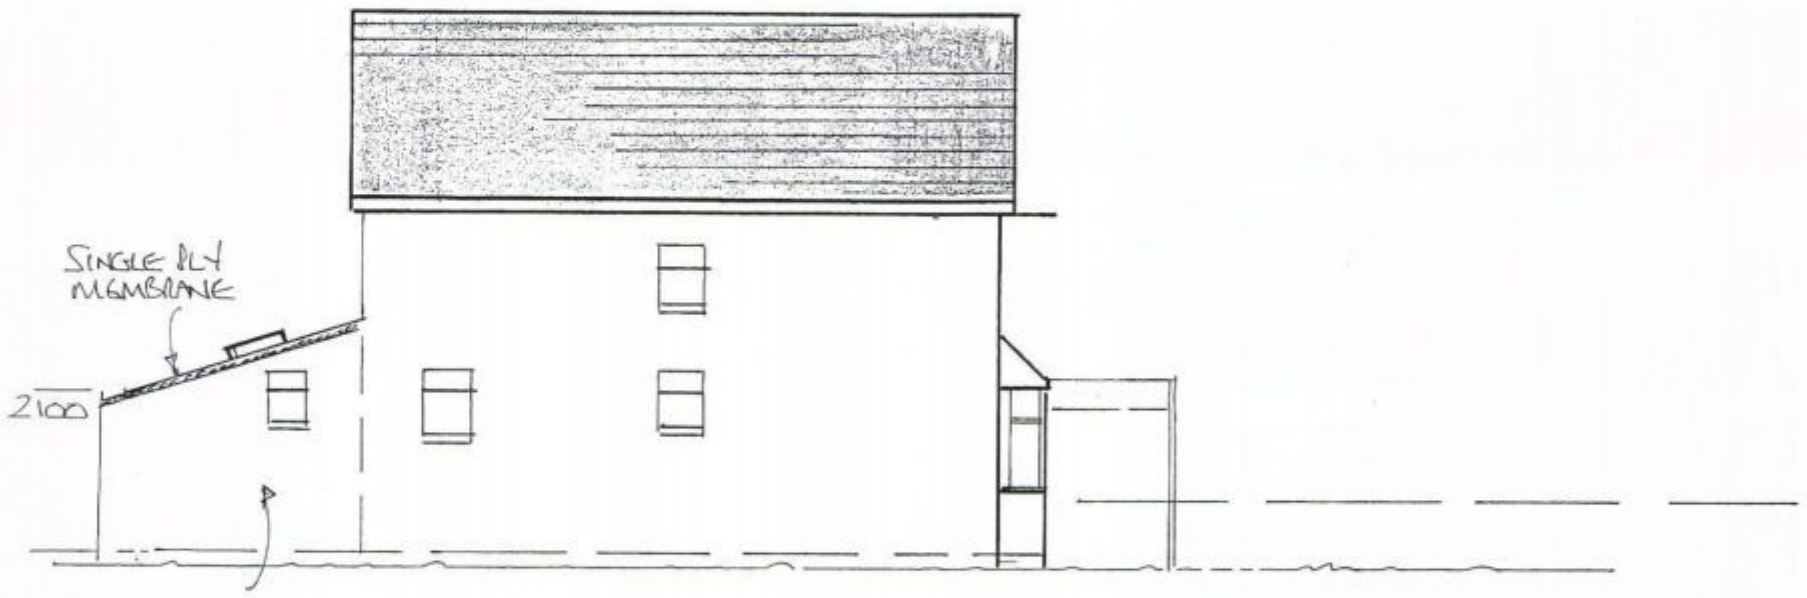

BLOCK & RENDER TO MATCH

PROPOSED SIDE ELEV 'X'

HAVANT BOROUGH COUNCIL
04 JUL 2011
RECEIVED

13.

12. THE CRESCENT
PULBROOK
PO7. 5EU
EXISTING & PROPOSED
SIDE ELEVATION 'X'
SCALE 1:100