




50326300 – HAVANT – BLAZE NEON – PLANNING MONTAGE (V1)

PROPOSED PRIMARY SIGNAGE OVERVIEW

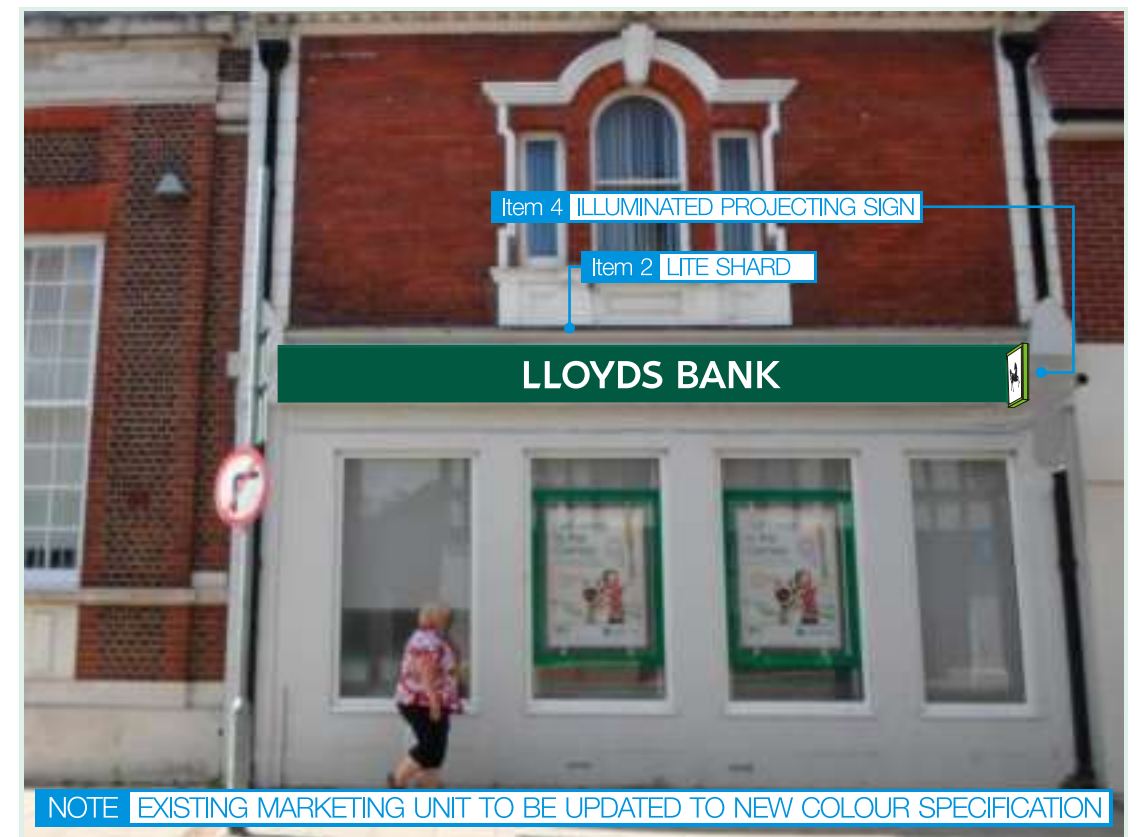

EXISTING SIGNAGE OVERVIEW



LLOYDS BANK


HAVANT

item 1

INTERNALLY ILLUMINATED 'FULL SHARD'

SPECIAL SHARD CONSTRUCTION

Featuring fascia signage complete with push through letters & illumination to bottom return, tapered aluminium legs featuring illumination to inside returns.

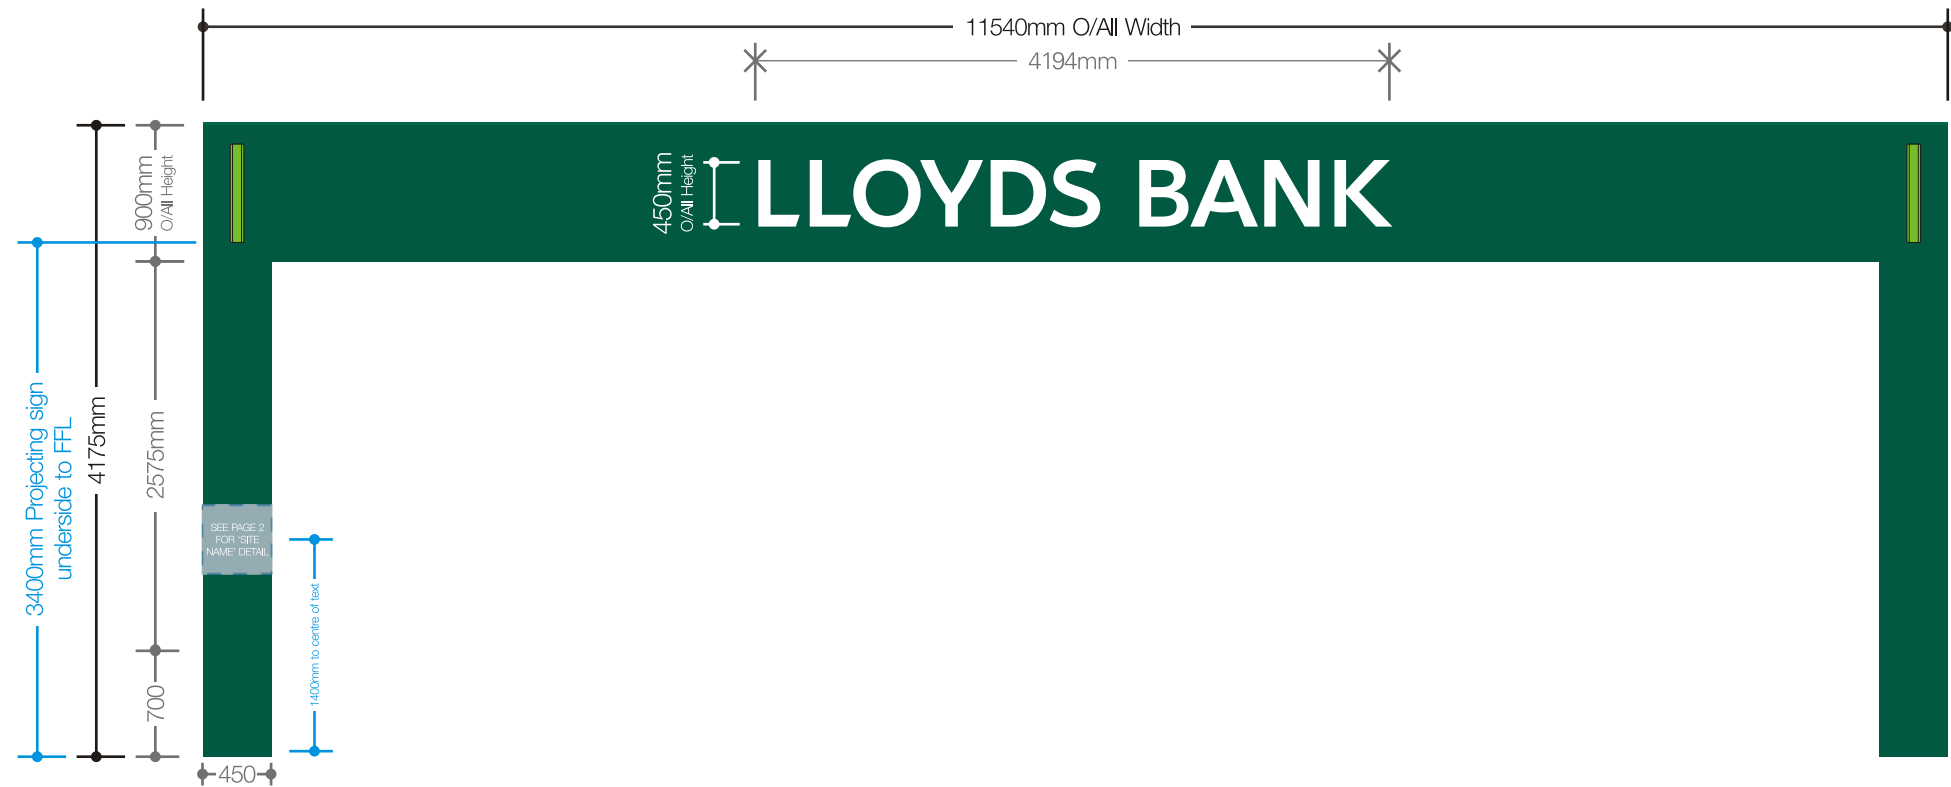

Existing Elevation



Proposed Elevation



BLAZE NEON LTD
5 Patricia Way, Pysons Road,
Broadstairs, Kent. CT10 2XZ
T +44 (0) 1843 601075 F +44 (0) 1843 867924
www.blazeneon.com

DRAWING SHOWN FOR VISUAL PURPOSES ONLY. ACTUAL SIGNAGE CONSTRUCTION (MANUFACTURE, MATERIALS & TECHNIQUES) MAY DIFFER TO THOSE SHOWN & ARE SUBJECT TO FINAL SITE CONDITIONS

Document Information

Client:
LLOYDS BANK

Address:
4 WEST STREET,
HAVANT,
HAMPSHIRE,
PO9 1PE,
ENGLAND

Sheet Number: 1 Date: 23/01/13 Scale: 1:50@A3

Drawn By: B.C	Drawing Number: 88389	Version: V1
------------------	--------------------------	----------------

Revision Notes:		
Note:	Drawn:	Date:

Darker Core Green
PANTONE 7483c

Bright Green
PANTONE 375c


Item 1 PLANNING INFORMATION
DISTANCE BETWEEN UNDERSIDE OF SIGN AND FINISHED FLOOR LEVEL
3275mm

SITE NOTES

1. Additional boxing out required to allow for both Shard Legs

BLAZE STANDARD PAINT FINISH IS 60% SEMI GLOSS, CLIENT TO ADVISE PRIOR TO APPROVAL IF ANY SPECIAL FINISHES ARE REQUIRED

© THE COPYRIGHT OF THIS DRAWING IS OWNED BY BLAZE NEON LIMITED AND IS NOT TO BE DISCLOSED TO OTHER PERSONS OR TO BE USED FOR MANUFACTURING PURPOSES WITHOUT PERMISSION.

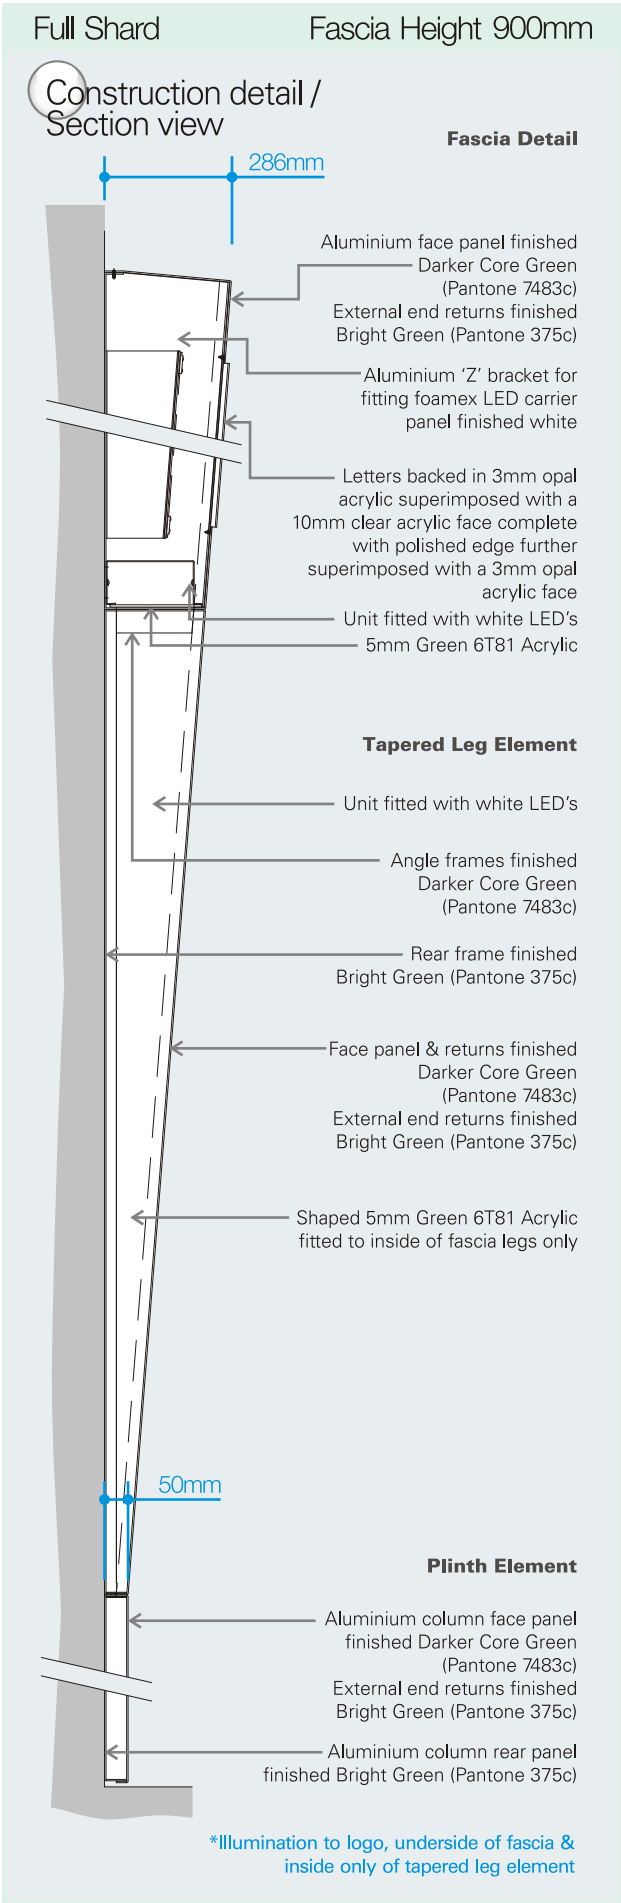

Existing Elevation



Proposed Elevation




BLAZE NEON LTD
5 Patricia Way, Pysons Road,
Broadstairs, Kent. CT10 2XZ
T +44 (0) 1843 601075 F +44 (0) 1843 867924
www.blazeneon.com

DRAWING SHOWN FOR VISUAL PURPOSES ONLY. ACTUAL SIGNAGE CONSTRUCTION (MANUFACTURE, MATERIALS & TECHNIQUES) MAY DIFFER TO THOSE SHOWN & ARE SUBJECT TO FINAL SITE CONDITIONS



Document Information		
Client:		
LLOYDS BANK		
Address:		
4 WEST STREET, HAVANT, HAMPSHIRE, PO9 1PE, ENGLAND		
Sheet Number:	Date:	Scale:
2	23/01/13	N/A
Drawn By:	Drawing Number:	Version:
B.C	88389	V1

Revision Notes:		
Note:	Drawn:	Date:

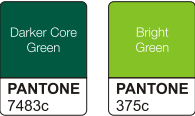

BLAZE STANDARD PAINT FINISH IS 60% SEMI GLOSS. CLIENT TO ADVISE PRIOR TO APPROVAL IF ANY SPECIAL FINISHES ARE REQUIRED

© THE COPYRIGHT OF THIS DRAWING IS OWNED BY BLAZE NEON LIMITED AND IS NOT TO BE DISCLOSED TO OTHER PERSONS OR TO BE USED FOR MANUFACTURING PURPOSES WITHOUT PERMISSION.

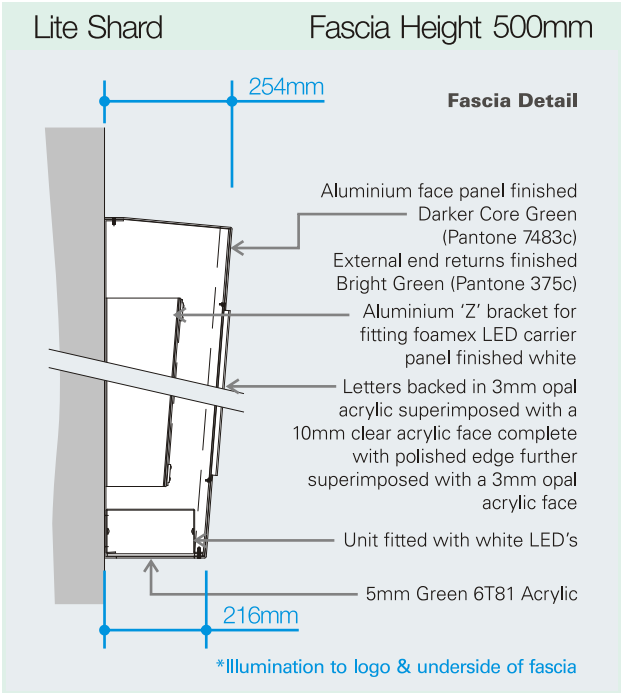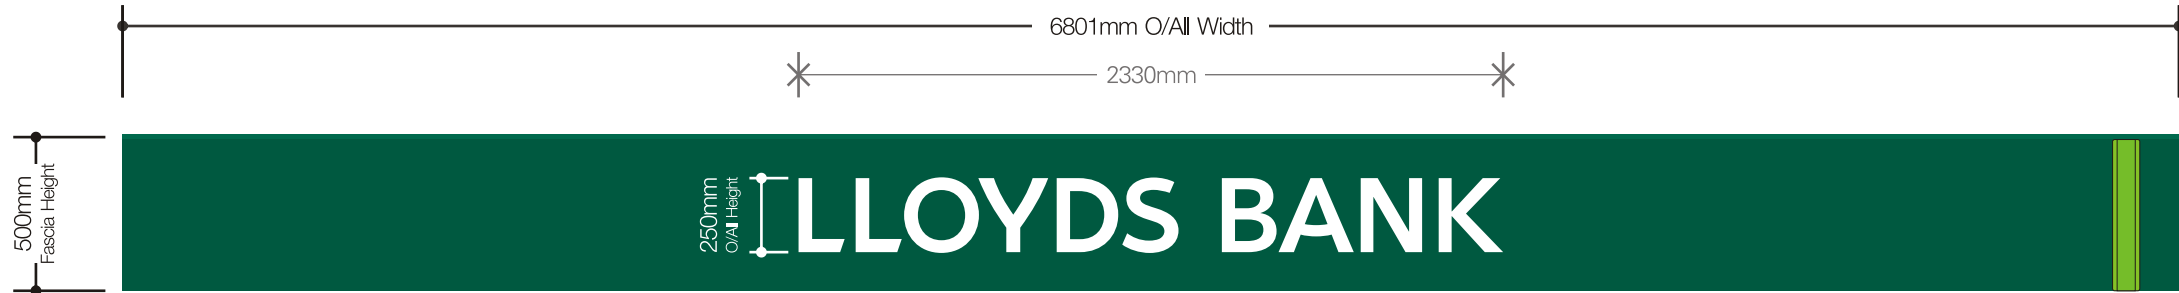

BLAZE NEON LTD

5 Patricia Way, Pysons Road,
Broadstairs, Kent. CT10 2XZ

T +44 (0) 1843 601075 F +44 (0) 1843 867924

www.blazeneon.com

DRAWING SHOWN FOR VISUAL PURPOSES ONLY. ACTUAL SIGNAGE CONSTRUCTION (MANUFACTURE, MATERIALS & TECHNIQUES) MAY DIFFER TO THOSE SHOWN & ARE SUBJECT TO FINAL SITE CONDITIONS

Document Information

Client:

LLOYDS BANK

Address:

4 WEST STREET,
HAVANT,
HAMPSHIRE,
PO9 1PE,
ENGLAND

Sheet Number:

3

Date:

23/01/13

Scale:

1:25@A3

Drawn By:

B.C

Drawing Number:

88389

Version:



V1

Revision Notes:

Note:

Drawn:

Date:

  

Item 2 PLANNING INFORMATION
DISTANCE BETWEEN UNDERSIDE OF
SIGN AND FINISHED FLOOR LEVEL
3455mm

BLAZE STANDARD PAINT FINISH IS 60% SEMI GLOSS. CLIENT TO ADVISE PRIOR TO APPROVAL IF ANY SPECIAL FINISHES ARE REQUIRED





THE COPYRIGHT OF THIS DRAWING IS OWNED BY BLAZE NEON LIMITED AND IS NOT TO BE DISCLOSED TO OTHER PERSONS OR TO BE USED FOR MANUFACTURING PURPOSES WITHOUT PERMISSION.

item 3

2-OFF INTERNALLY ILLUMINATED PROJECTING SIGN

Featuring edge illumination & fully illuminated face panels.

Scale 1:10 @ A3

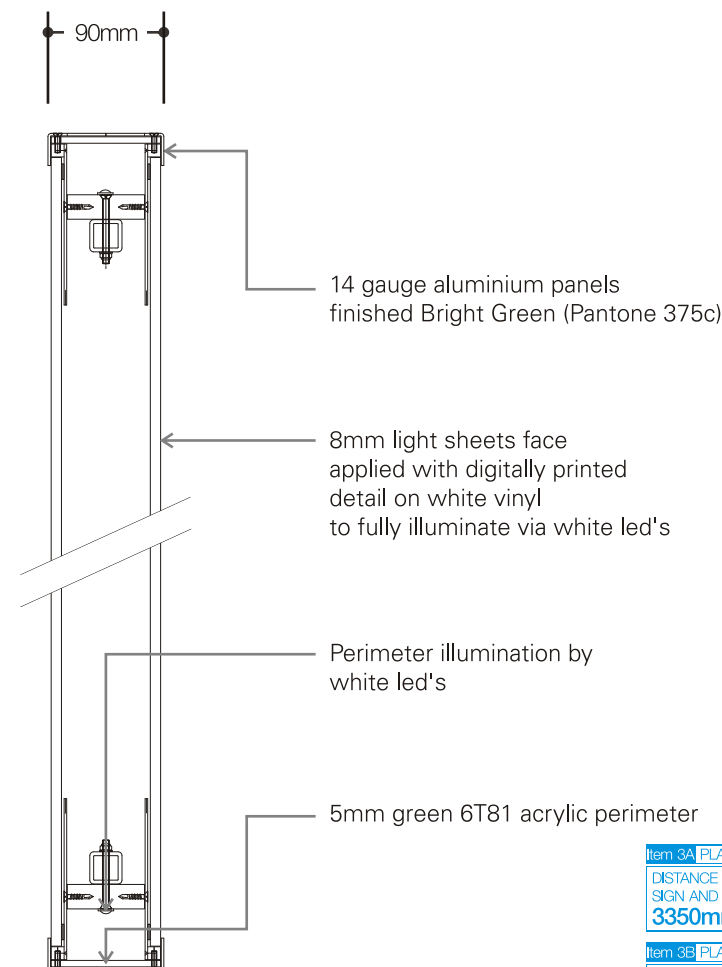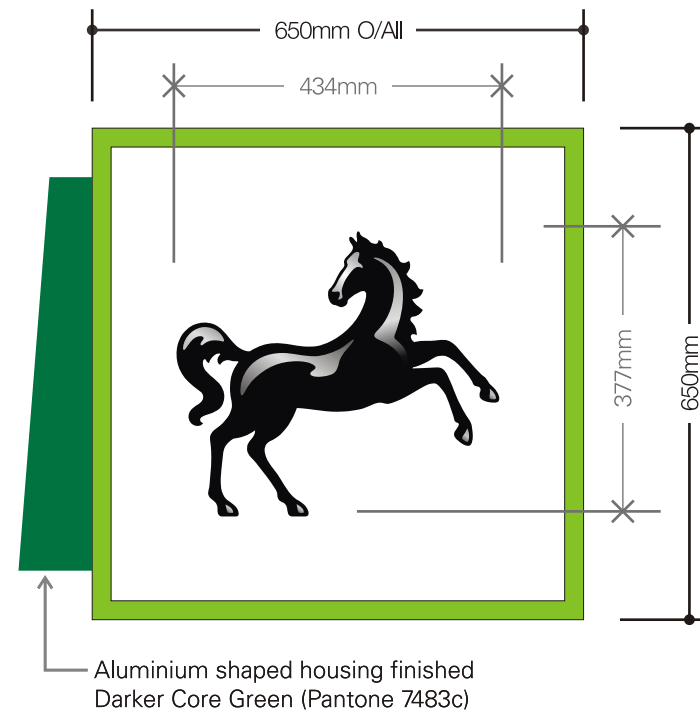

Item 3A PLANNING INFORMATION
DISTANCE BETWEEN UNDERSIDE OF
SIGN AND FINISHED FLOOR LEVEL
3350mm



Item 3B PLANNING INFORMATION
DISTANCE BETWEEN UNDERSIDE OF
SIGN AND FINISHED FLOOR LEVEL
3350mm

item 4

INTERNALLY ILLUMINATED PROJECTING SIGN

Featuring edge illumination & fully illuminated face panels.

Scale 1:10 @ A3

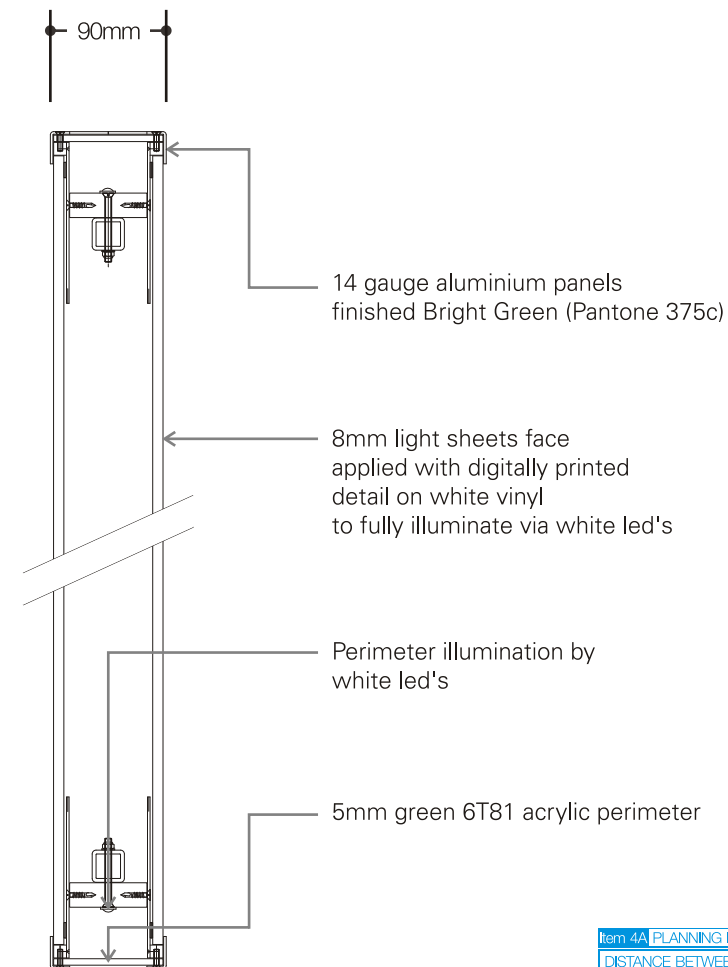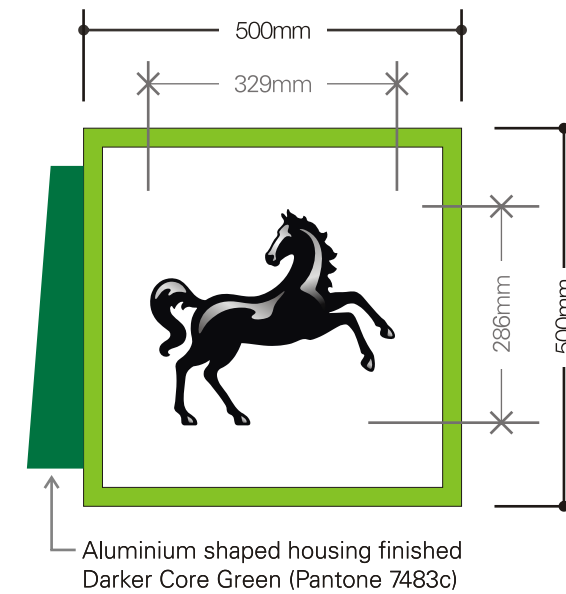

Item 4A PLANNING INFORMATION
DISTANCE BETWEEN UNDERSIDE OF
SIGN AND FINISHED FLOOR LEVEL
3255mm



BLAZE NEON LTD

5 Patricia Way, Pysons Road,
Broadstairs, Kent. CT10 2XZ
T +44 (0) 1843 601075 F +44 (0) 1843 867924

www.blazeneon.com

DRAWING SHOWN FOR VISUAL PURPOSES ONLY. ACTUAL SIGNAGE
CONSTRUCTION (MANUFACTURE, MATERIALS & TECHNIQUES) MAY
DIFFER TO THOSE SHOWN & ARE SUBJECT TO FINAL SITE CONDITIONS

Document Information

Client:

LLOYDS BANK

Address:

4 WEST STREET,
HAVANT,
HAMPSHIRE,
PO9 1PE,
ENGLAND

Sheet Number:
4

Date:
23/01/13

Scale:
AS SHOWN

Drawn By:

B.C

Drawing Number:

88389



Version:

V1

Revision Notes:

Note:

Drawn: Date:

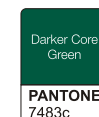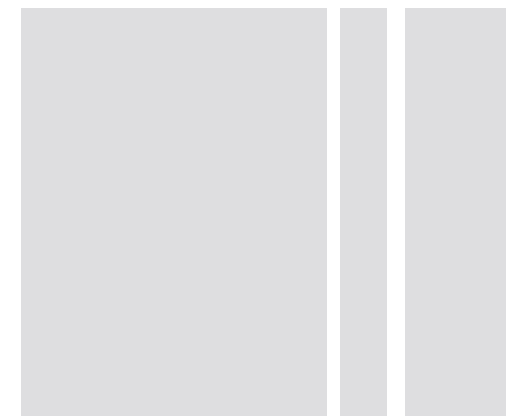

BLAZE STANDARD PAINT FINISH IS 60% SEMI GLOSS. CLIENT TO
ADVISE PRIOR TO APPROVAL IF ANY SPECIAL FINISHES ARE REQUIRED


© THE COPYRIGHT OF THIS DRAWING IS OWNED BY
BLAZE NEON LIMITED AND IS NOT TO BE DISCLOSED TO
OTHER PERSONS OR TO BE USED FOR
MANUFACTURING PURPOSES WITHOUT PERMISSION.

item 5

NON ILLUMINATED STAINLESS STEEL LETTERS

Featuring satin stainless steel push through branch name letters.

Scale 1:5 @ A3

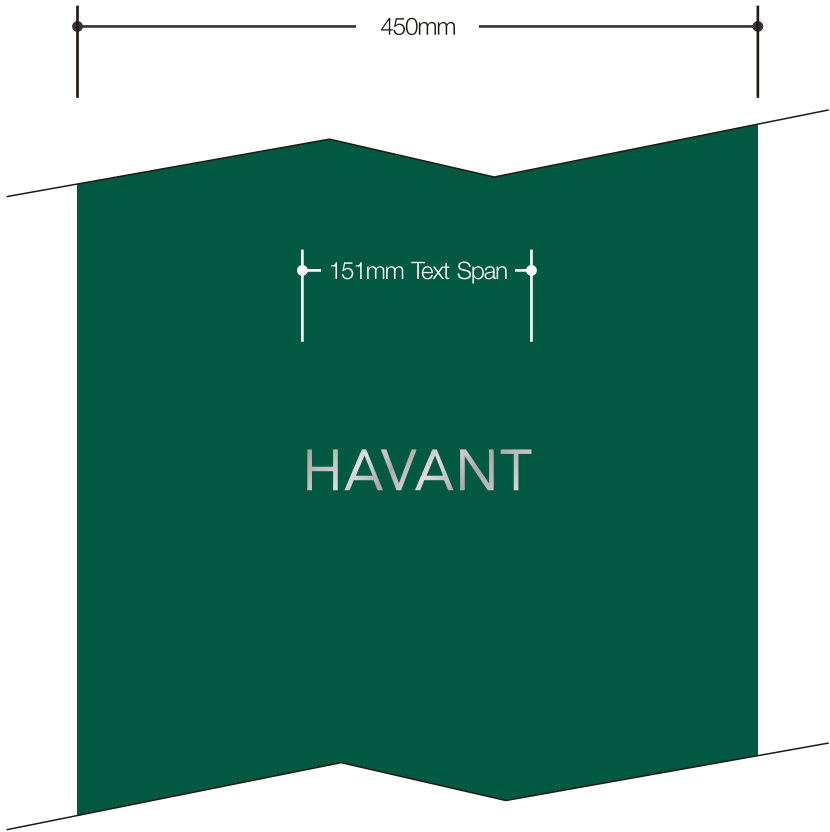

BLAZE NEON LTD

5 Patricia Way, Pysons Road,
Broadstairs, Kent. CT10 2XZ

T +44 (0) 1843 601075 F +44 (0) 1843 867924

www.blazeneon.com

DRAWING SHOWN FOR VISUAL PURPOSES ONLY. ACTUAL SIGNAGE
CONSTRUCTION (MANUFACTURE, MATERIALS & TECHNIQUES) MAY
DIFFER TO THOSE SHOWN & ARE SUBJECT TO FINAL SITE CONDITIONS

Document Information

Client:

LLOYDS BANK

Address:

4 WEST STREET,
HAVANT,
HAMPSHIRE,
PO9 1PE,
ENGLAND

Sheet Number:
5

Date:
23/01/13

Scale:
AS SHOWN

Drawn By:

B.C

Drawing Number:

88389

Version:



V1

Revision Notes:

Note:

Drawn:

Date:

  



Darker Core
Green

PANTONE
7483c

BLAZE STANDARD PAINT FINISH IS 60% SEMI GLOSS. CLIENT TO
ADVISE PRIOR TO APPROVAL IF ANY SPECIAL FINISHES ARE REQUIRED



THE COPYRIGHT OF THIS DRAWING IS OWNED BY
BLAZE NEON LIMITED AND IS NOT TO BE DISCLOSED TO
OTHER PERSONS OR TO BE USED FOR
MANUFACTURING PURPOSES WITHOUT PERMISSION.

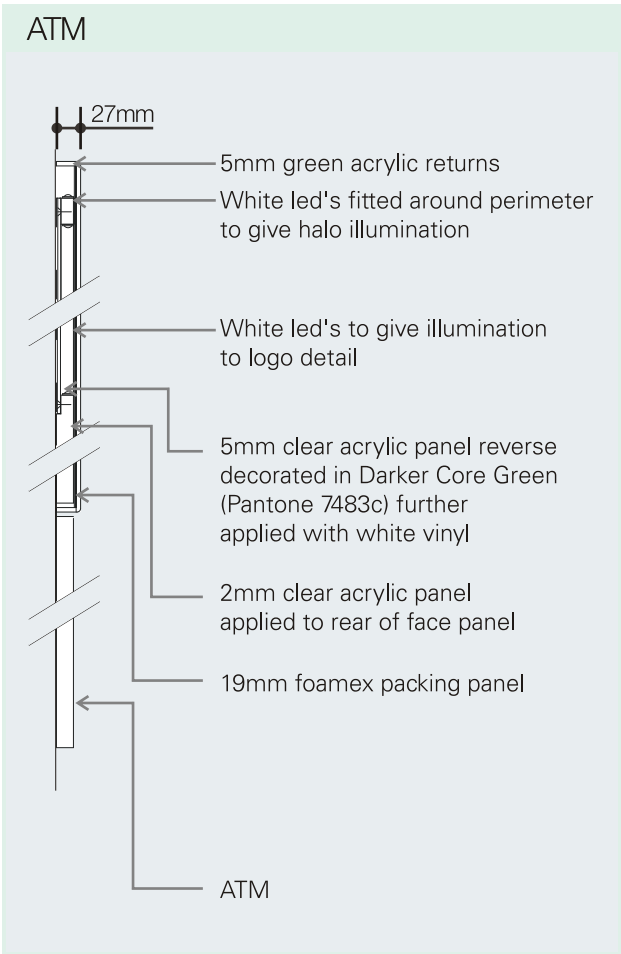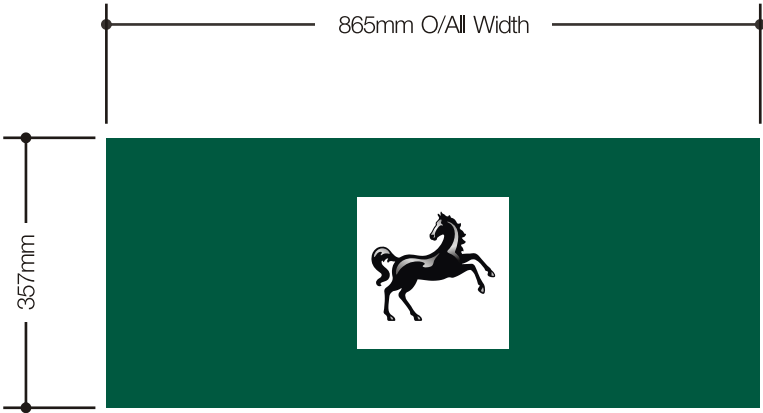

BLAZE NEON LTD
5 Patricia Way, Pysons Road,
Broadstairs, Kent. CT10 2XZ
T +44 (0) 1843 601075 F +44 (0) 1843 867924
www.blazeneon.com

DRAWING SHOWN FOR VISUAL PURPOSES ONLY. ACTUAL SIGNAGE CONSTRUCTION (MANUFACTURE, MATERIALS & TECHNIQUES) MAY DIFFER TO THOSE SHOWN & ARE SUBJECT TO FINAL SITE CONDITIONS

Document Information

Client:
LLOYDS BANK

Address:
4 WEST STREET,
HAVANT,
HAMPSHIRE,
PO9 1PE,
ENGLAND

Sheet Number: 6 Date: 23/01/13 Scale: 1:10@A3

Drawn By: B.C	Drawing Number: 88389	Version: V1
------------------	--------------------------	----------------

Note:	Drawn:	Date:



BLAZE STANDARD PAINT FINISH IS 60% SEMI GLOSS. CLIENT TO ADVISE PRIOR TO APPROVAL IF ANY SPECIAL FINISHES ARE REQUIRED

© THE COPYRIGHT OF THIS DRAWING IS OWNED BY BLAZE NEON LIMITED AND IS NOT TO BE DISCLOSED TO OTHER PERSONS OR TO BE USED FOR MANUFACTURING PURPOSES WITHOUT PERMISSION.

EXISTING SIGNAGE OVERVIEW



PROPOSED SECONDARY SIGNAGE OVERVIEW



item 7

REVERSE APPLIED VINYL

Featuring digitally printed graphics

Scale 1:4 @ A3

297mm

594mm

Opening hours...

Monday

9.00am-5.00pm

Tuesday

9.00am-5.00pm

Wednesday

9.00am-5.00pm

Thursday

9.00am-5.00pm

Friday

9.00am-5.00pm

Saturday

Closed

Sunday

Closed

The nearest Cashpoint to this branch is:
23 Queen Street AB1 2CD

The nearest branch open on a Saturday is:
23 Queen Street AB1 2CD

Their opening hours are: 10.00am-3.00pm

Out of hours banking:
0845 3 000 000

www.lloydsbank.com

If you have a hearing or speech
impairment and prefer to use a
Textphone please call:
0845 300 2281, or use RNIB Typetalk

No smoking

It is against the law
to smoke in these
premises

SECURITY NOTICE

At Lloyds Bank we really value your safety and that of our staff
We deploy a range of security countermeasures in our branches

Please remove
crash helmets.

Time delay locks and
restraint devices.

Security cameras in
24 hour operation*.

Security alarms.

Staff in this branch are unable to override the operation of any of these devices.

It is always our policy to prosecute offenders.
A reward of up to £25,000 may be paid to a member of the public who provides information
in relation to a serious crime against Lloyds TSB.
*Images are recorded for the purpose of crime prevention and staff and public safety.

item 8

NON ILLUMINATED LETTER BOX SIGNAGE

Featuring flat aluminium finished darker core green complete with white text details

Scale 1:2 @ A3

175mm O/All Width

25mm

LLOYDS BANK

Existing Elevation



Proposed Elevation



BLAZE NEON LTD

5 Patricia Way, Pysons Road,
Broadstairs, Kent. CT10 2XZ

T +44 (0) 1843 601075 F +44 (0) 1843 867924

www.blazeneon.com

DRAWING SHOWN FOR VISUAL PURPOSES ONLY. ACTUAL SIGNAGE
CONSTRUCTION (MANUFACTURE, MATERIALS & TECHNIQUES) MAY
DIFFER TO THOSE SHOWN & ARE SUBJECT TO FINAL SITE CONDITIONS

Document Information

Client:

LLOYDS BANK

Address:

4 WEST STREET,
HAVANT,
HAMPSHIRE,
PO9 1PE,
ENGLAND

Sheet Number:
7

Date:
23/01/13

Scale:
AS SHOWN

Drawn By:

B.C

Drawing Number:

88389

Version:


V1

Revision Notes:

Note:

Drawn:

Date:

 

Darker Core
Green

PANTONE
7483c

BLAZE STANDARD PAINT FINISH IS 60% SEMI GLOSS. CLIENT TO
ADVISE PRIOR TO APPROVAL IF ANY SPECIAL FINISHES ARE REQUIRED



THE COPYRIGHT OF THIS DRAWING IS OWNED BY
BLAZE NEON LIMITED AND IS NOT TO BE DISCLOSED TO
OTHER PERSONS OR TO BE USED FOR
MANUFACTURING PURPOSES WITHOUT PERMISSION.

item 9

SIGNAGE TO BE REMOVED & NOT REPLACED

Existing Elevation



BLAZE NEON LTD
5 Patricia Way, Pysons Road,
Broadstairs, Kent. CT10 2XZ
T +44 (0) 1843 601075 F +44 (0) 1843 867924
www.blazeneon.com

DRAWING SHOWN FOR VISUAL PURPOSES ONLY. ACTUAL SIGNAGE
CONSTRUCTION (MANUFACTURE, MATERIALS & TECHNIQUES) MAY
DIFFER TO THOSE SHOWN & ARE SUBJECT TO FINAL SITE CONDITIONS

Document Information

Client:
LLOYDS BANK

Address:
4 WEST STREET,
HAVANT,
HAMPSHIRE,
PO9 1PE,
ENGLAND

Sheet Number:	Date:	Scale:
8	23/01/13	N/A

Drawn By:	Drawing Number:	Version:
B.C	88389	V1

Revision Notes:		
Note:	Drawn:	Date:

BLAZE STANDARD PAINT FINISH IS 60% SEMI GLOSS. CLIENT TO
ADVISE PRIOR TO APPROVAL IF ANY SPECIAL FINISHES ARE REQUIRED

 THE COPYRIGHT OF THIS DRAWING IS OWNED BY
BLAZE NEON LIMITED AND IS NOT TO BE DISCLOSED TO
OTHER PERSONS OR TO BE USED FOR
MANUFACTURING PURPOSES WITHOUT PERMISSION.