


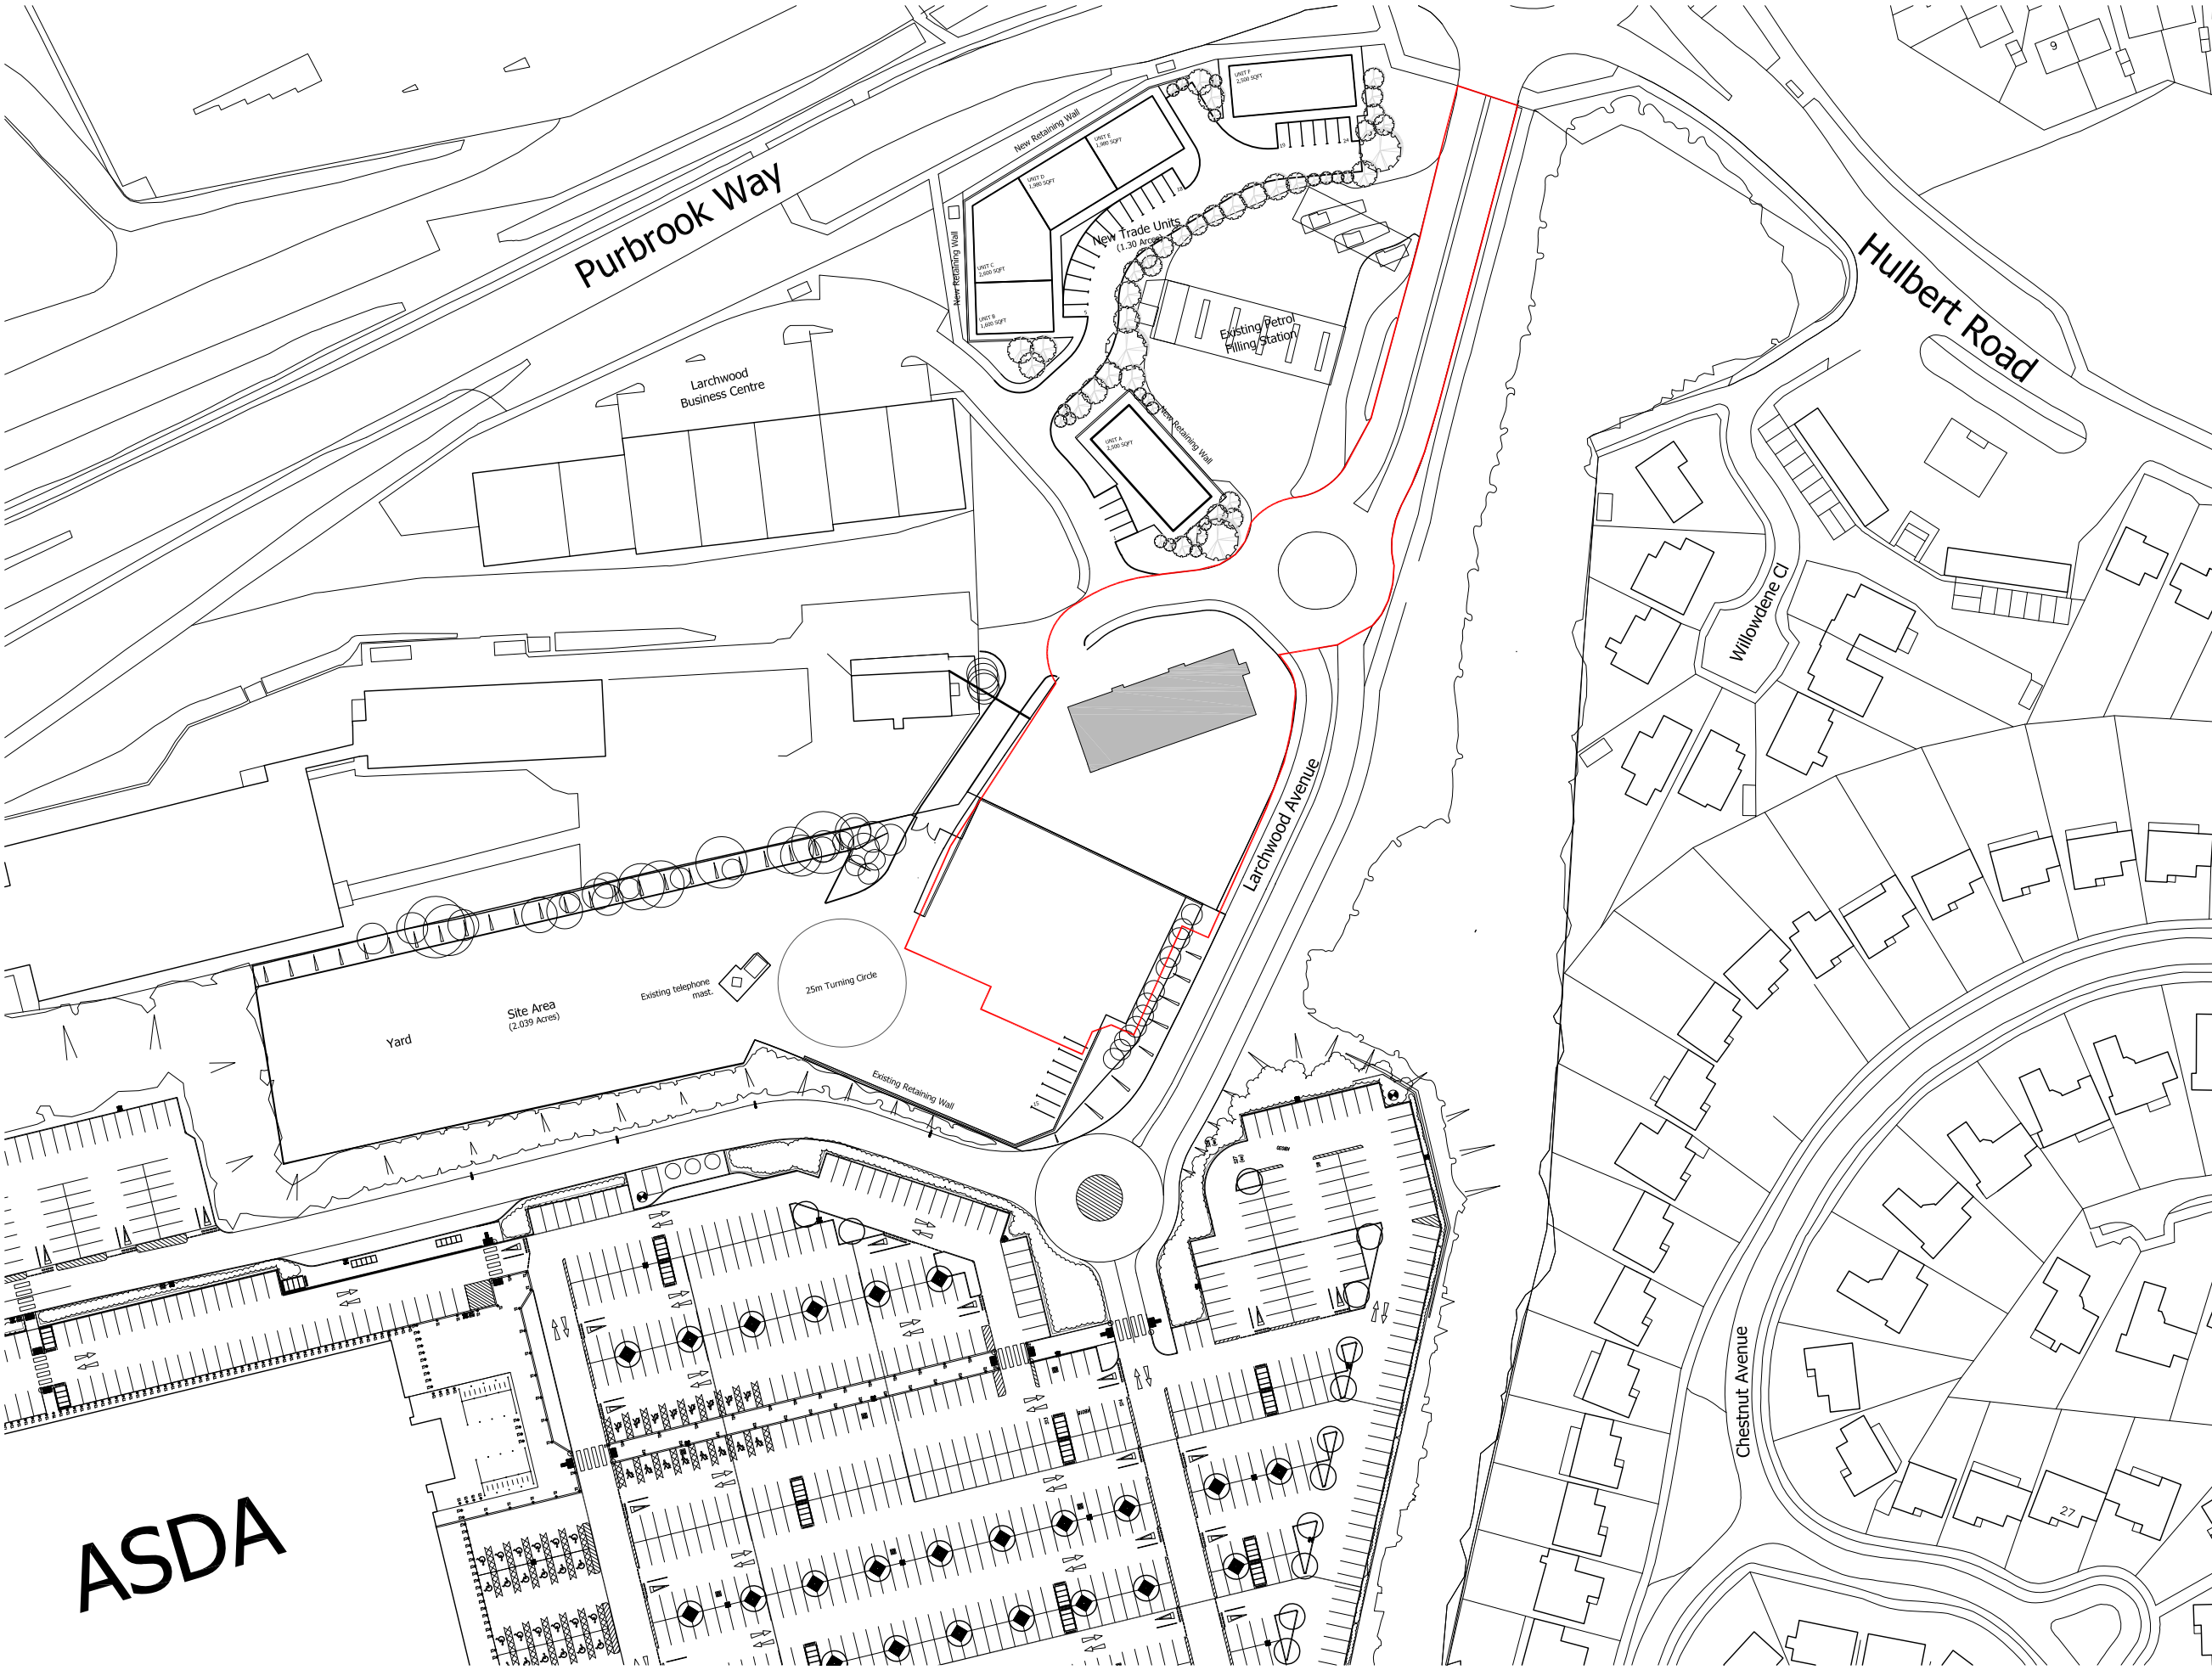

Copyright JWA Architects Limited  
~~Do not scale~~

|            |                                                |     |
|------------|------------------------------------------------|-----|
| A 23.11.10 | BOUNDARY REVISED                               | BJK |
| B 16.12.10 | BLOCK PLAN OMITTED TO DWG 15; BOUNDARY REVISED | BJK |
| C 11.05.11 | BOUNDARY REVISED                               | BJK |



**JWA Architects Limited**  
Robert Tresham House,  
Clipston, Market Harborough,  
Leicestershire LE16 9RZ

**T** +44 (0) 1858 525343  
**F** +44 (0) 1858 525527  
**E** [office@jwa-architects.co.uk](mailto:office@jwa-architects.co.uk)  
**W** [www.jwa-architects.co.uk](http://www.jwa-architects.co.uk)

Client: McDONALDS

Project: McDONALDS RESTAURANT  
LARCHWOOD AVENUE  
HAVANT

Drawing: PROPOSED  
LOCATION PLAN

|                     |                |
|---------------------|----------------|
| Purpose: PLANNING   | Date: 01.11.10 |
| Scale: 1:1250 @ A3  | Drawn: BJK     |
| Dwg. No: H7113 - 08 | Revision: C    |

ASDA