

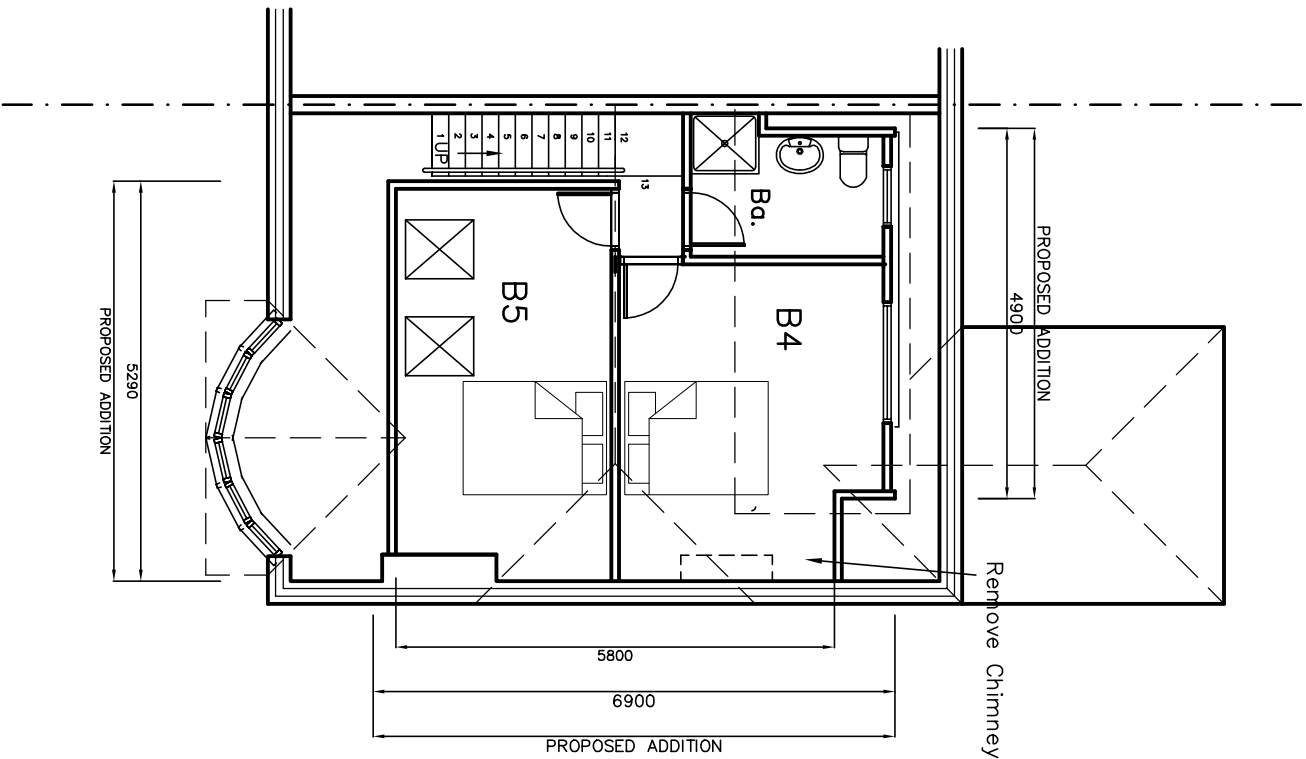
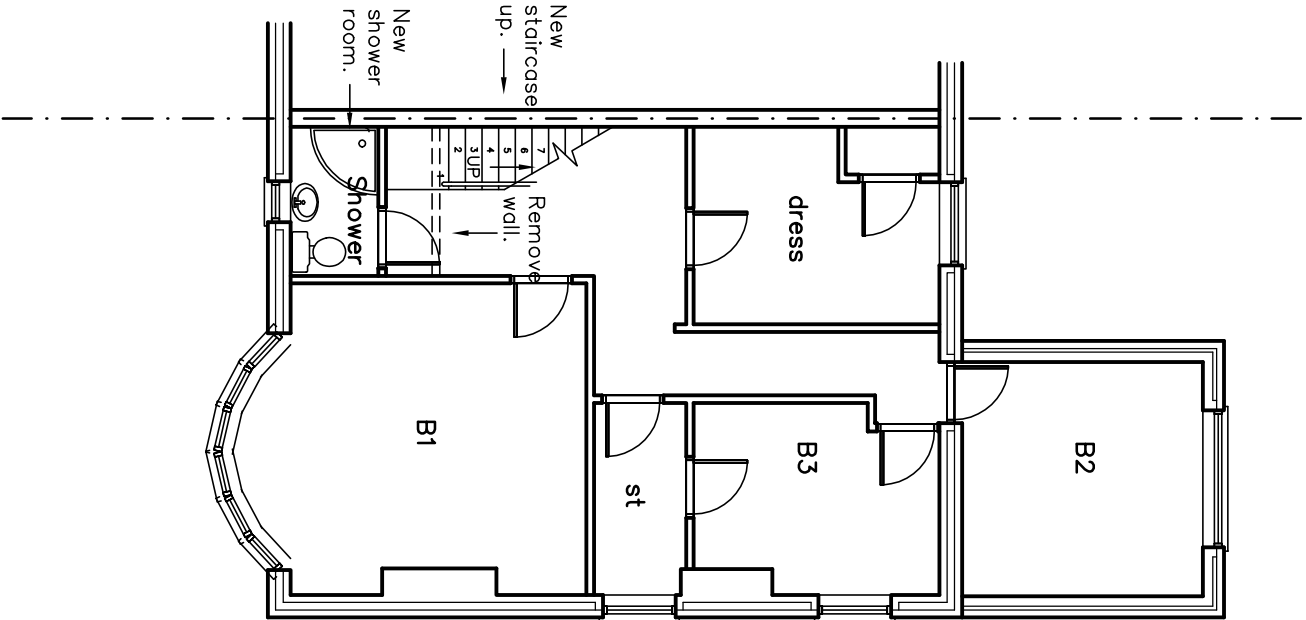


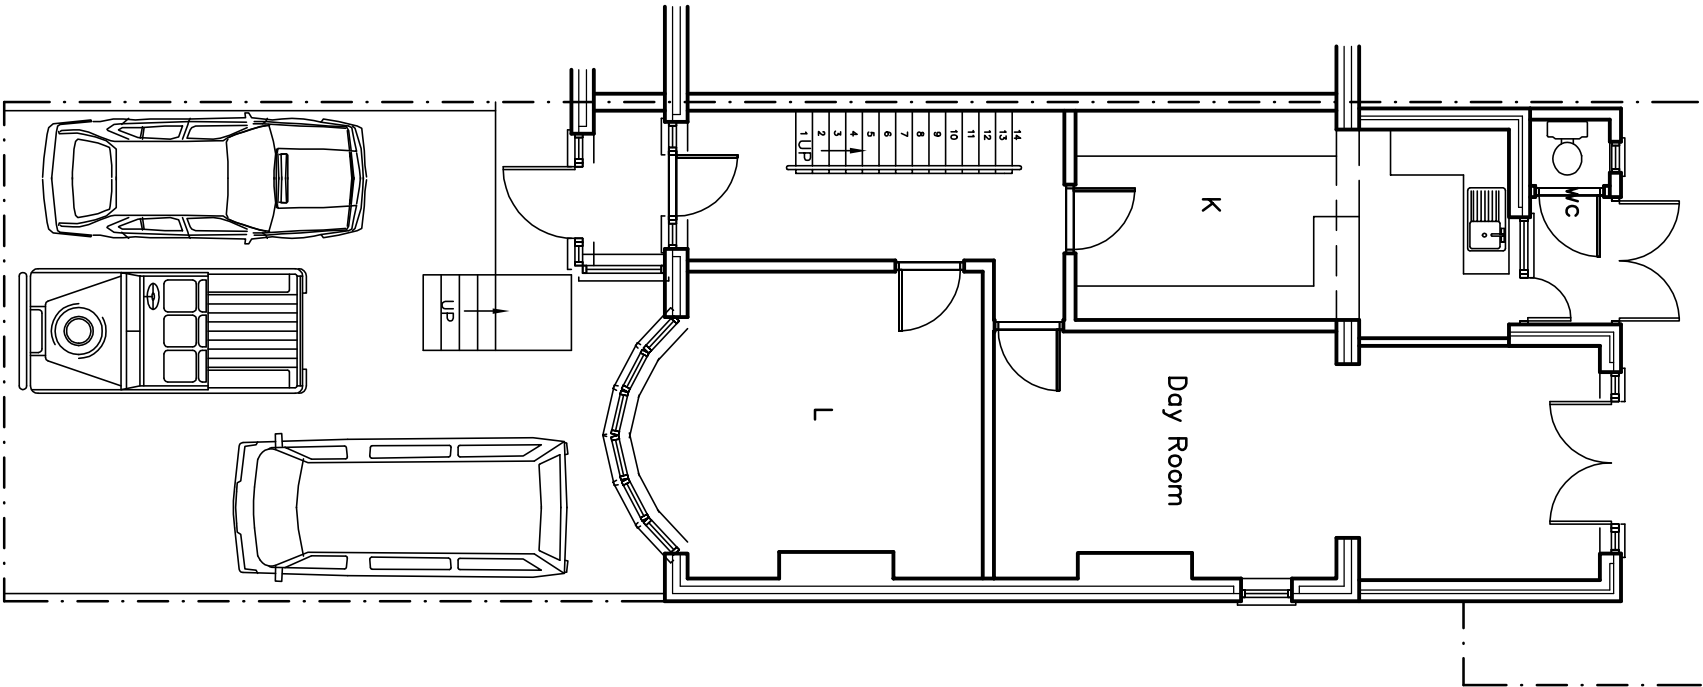

GROUND

FIRST

SECOND

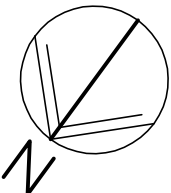

40 Stakes Hill Road
Purbrook
PO7 7HY

Revisions

A.

B.

Martin Critchley
Chartered Architect
7 North Street
Havant, Hampshire, PO9 1PW
023 92 474 919
critchleyarchitect@hotmail.com

Scale 1 : 100
Date 07/02/13
Drawn ALB/MHC

1043-312⁰

metres

10

20

30