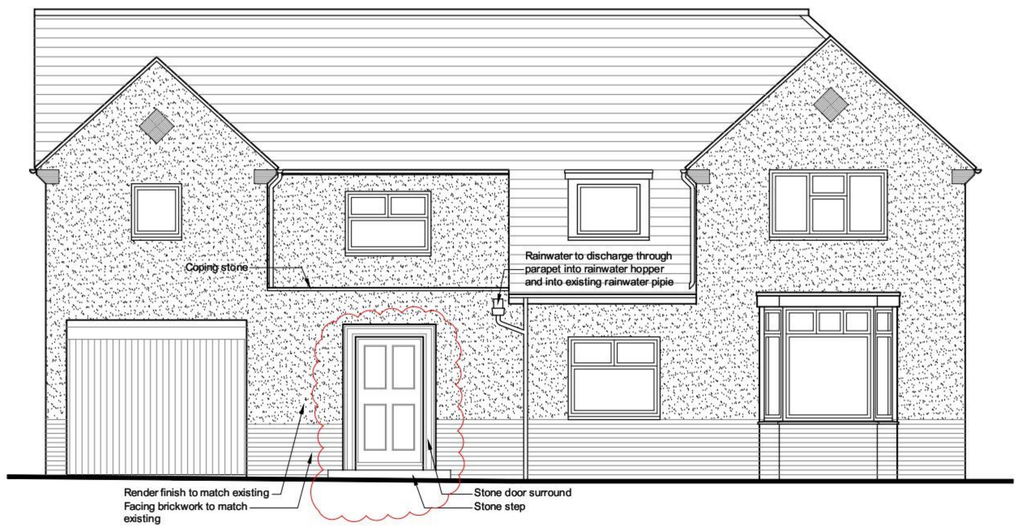

PROPOSED FRONT ELEVATION

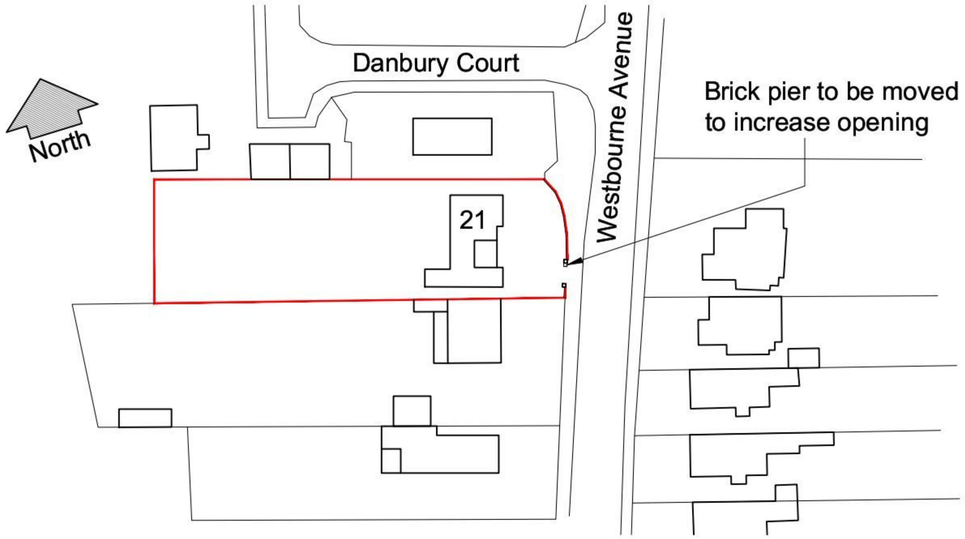

SITE PLAN
Scale 1:500



PROPOSED ROOF PLAN

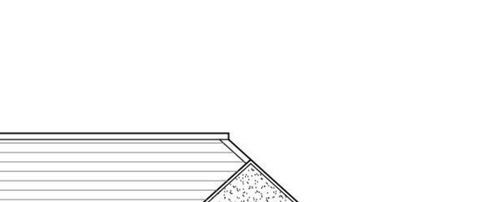

PROPOSED JOIST LAYOUT

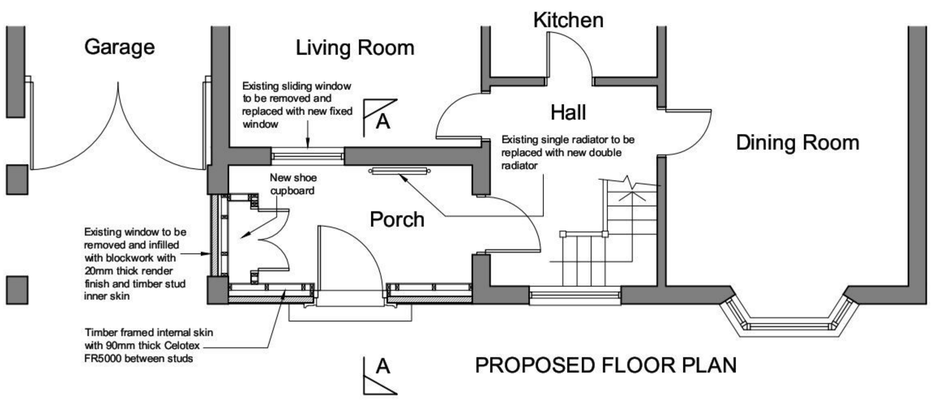

PROPOSED FLOOR PLAN

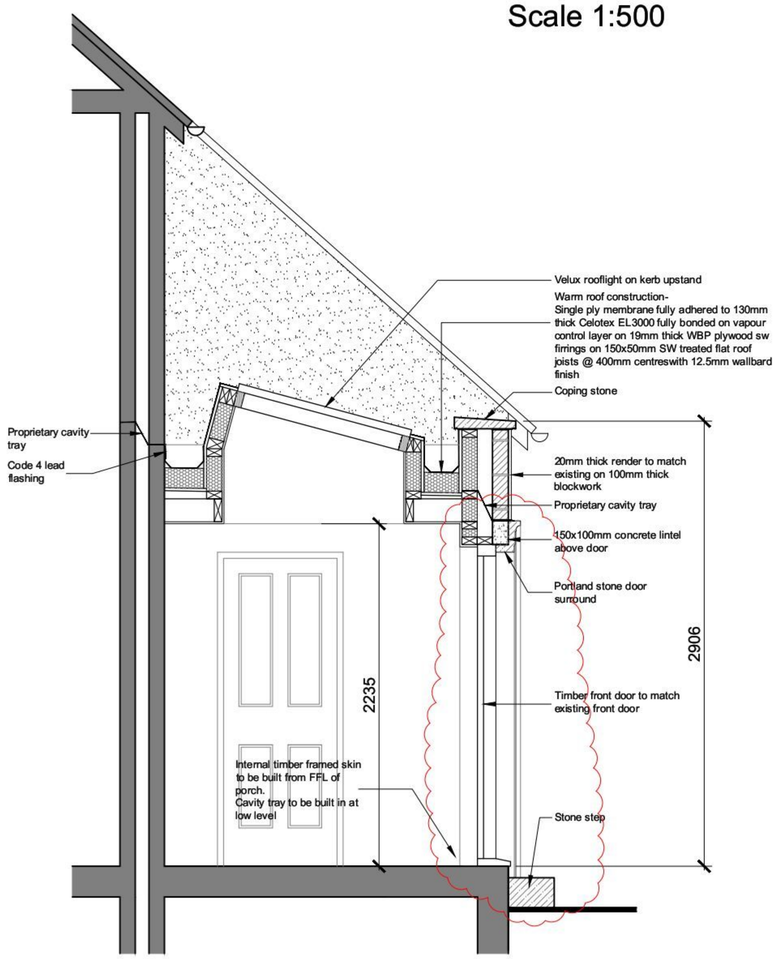

SECTION A-A

A Height of door increased March 2012

Anderson Gould Design Ltd.
Suite 6 Rosepoint, Horn Farm Way, Havant, Hampshire, PO9 1Sn. Tel 0800 917 1548
Email: info@agdesignltd.co.uk Web: www.agdesignltd.co.uk
Architectural Design & Drafting Service

Client:
MR & MRS LYNCH

Project title.
Proposed New Porch
at
21 Westbourne Avenue
Emsworth
Hampshire
PO10 7QT

Drawing Title.		Date
Proposed Floor Plans, Elevations & Section		09.02.12
Drawing Status	Drawn	Checked
Planning	RG	

JOB No.	SCALE	REV
AG-12-03-002	1:50, 1:20 & 1:500	A

Copyright
This drawing is the copyright of Anderson Gould Design LTD. and may not be copied, altered or reproduced in any way or passed to a third party without written authority. Do not scale ©