



FRONT ELEV.


REAR ELEV.

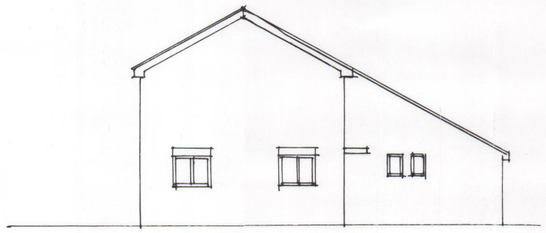


SIDE ELEV.

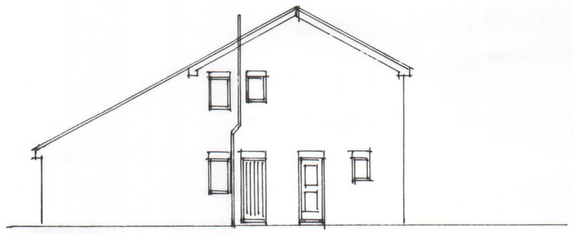

SIDE ELEV.

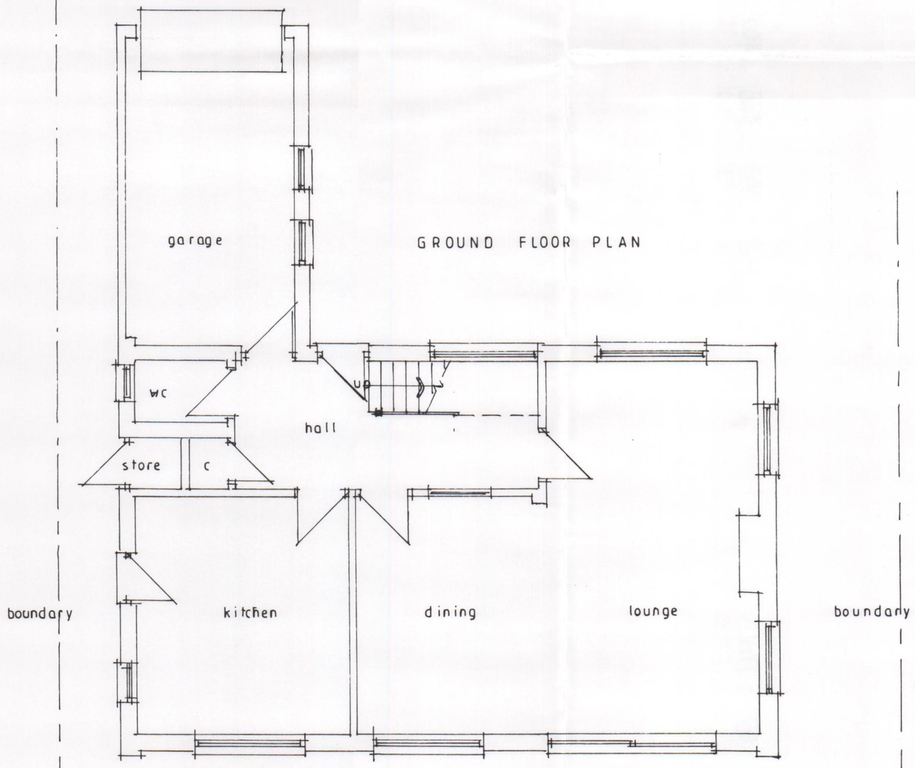

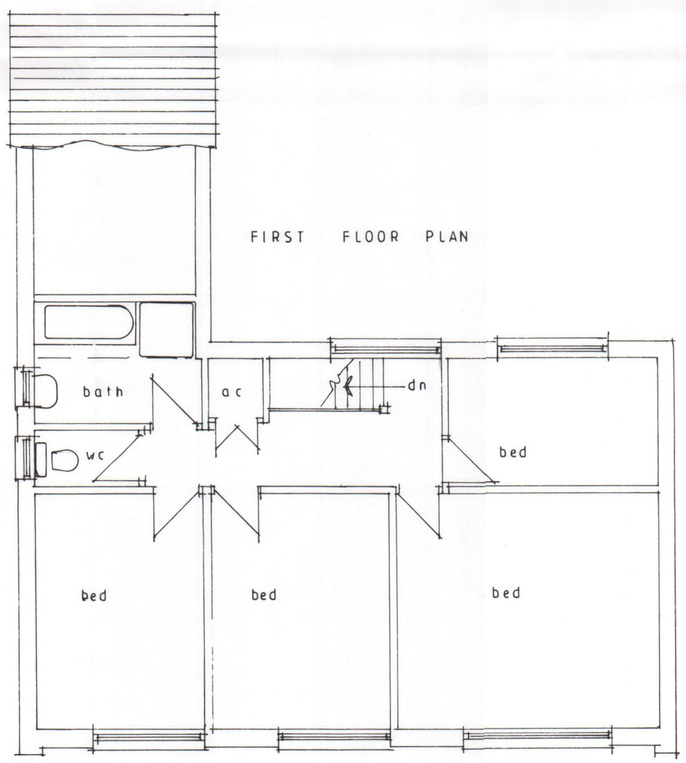

0 1 2 3 4 5 meters

scale bar

Note:
All dimensions must be checked on site and not scaled from this drawing.
except for planning.

A		
	Date	Revision

© copyright

HAVANT BOROUGH COUNCIL
-7 SEP 2011
RECEIVED

Client
MR and MRS. MASSON

Job Title
"CHERRYTREES"
1. SOUTHBROOK CLOSE
LANGSTONE
HAVANT. HANTS PO9 1RW

Drawing Title
EXISTING PLANS AND ELEVATIONS

Scale 1:100

Date SEPT. 2011 | Drawn by CW.

Drg. No. 3 | Rev.

MERCURY GRAPHICS CHRIS WILKINSON