
PERMIT

PROPOSED INTERNAL ALTERATIONS AND FRONT EXTENSION.
8, CAVENDISH CLOSE, WATERLOOVILLE, HANTS.
FOR MR&MRS S. GRACE.

ELECTRICAL INSTALLATION BY APPROVED CERTIFICATED ELECTRICIAN TO COMPLY WITH APPROVED DOCUMENT P.
CERTIFICATE TO BE ISSUED ON COMPLETION OF WORK.
BY COMPETENT APPROVED CERTIFICATED ELECTRICIAN
USE ENERGY EFFICIENT LIGHT BULBS AND FITTINGS.

.NOTE CHECK ALL MEASUREMENTS ON SITE PRIOR TO THE COMMENCEMENT OF WORK.

WALLS FULLY BONDED AND CAVITIES MAINTAINED CONTINUOUS, CLOSE ALL REVEALS WITH VERTICAL DPC AND INSULATED CAVITY CLOSERS.

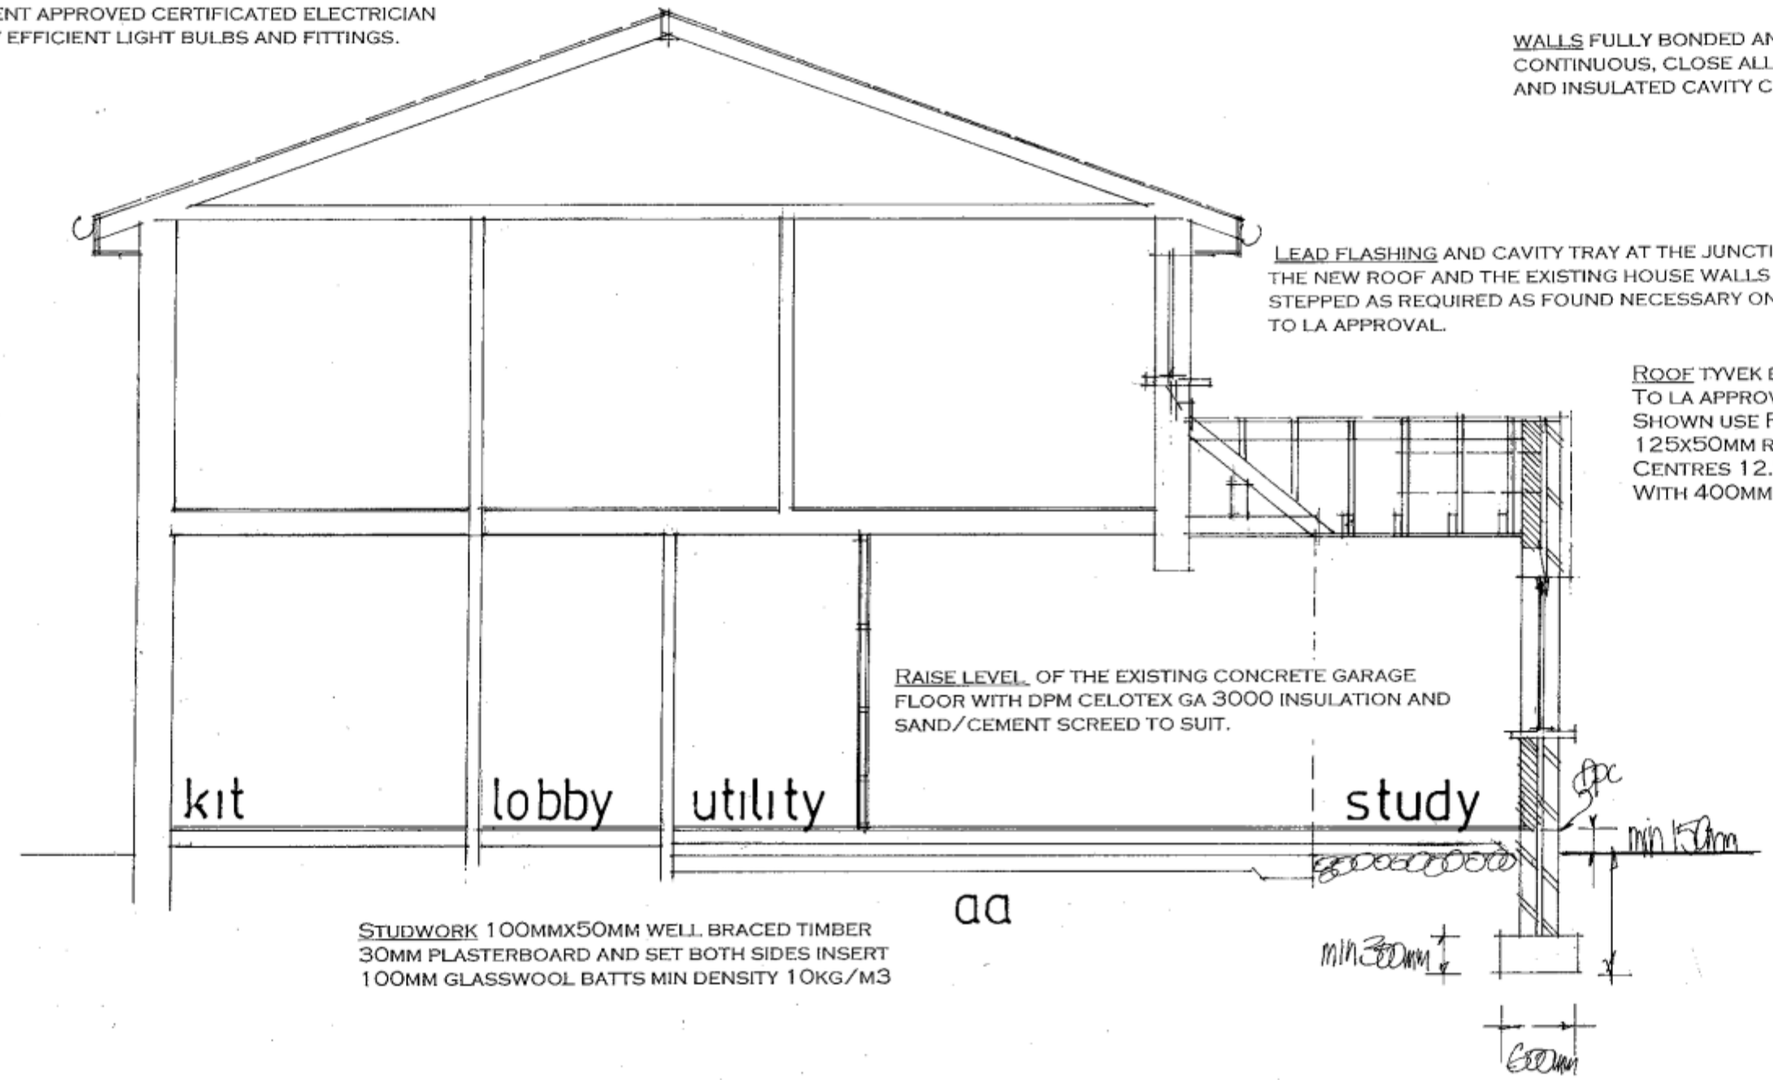

LEAD FLASHING AND CAVITY TRAY AT THE JUNCTION OF THE NEW ROOF AND THE EXISTING HOUSE WALLS STEPPED AS REQUIRED AS FOUND NECESSARY ON SITE TO LA APPROVAL.

ROOF TYVEK BREATHABLE FELT/BATTENS AND TILES TO LA APPROVAL CAPABLE OF BEING LAID AT PITCH SHOWN USE REDLAND REJENT OR SIMILAR ON 125x50MM RAFTERS AND CEILING JOISTS AT 400MM CENTRES 12.5MM PLASTERBOARD AND SET CEILING WITH 400MM FIBRE GLASS QUILT LAID OVER.

RAISE LEVEL OF THE EXISTING CONCRETE GARAGE FLOOR WITH DPM CELOTEX GA 3000 INSULATION AND SAND/CEMENT SCREED TO SUIT.

STUDWORK 100MMX50MM WELL BRACED TIMBER 30MM PLASTERBOARD AND SET BOTH SIDES INSERT 100MM GLASSWOOL BATTS MIN DENSITY 10KG/M3

PETER J. WALKER MRICS
CHARTERED SURVEYOR
182 SEAFRONT, HAYLING ISLAND, HANTS
PO11 9 AN

TEL: 02392 467571

date nov 2010
scale 1·50