


WINDHAM BOROUGH COUNCIL
04 MAY 2011
RECEIVED

Roof LINE

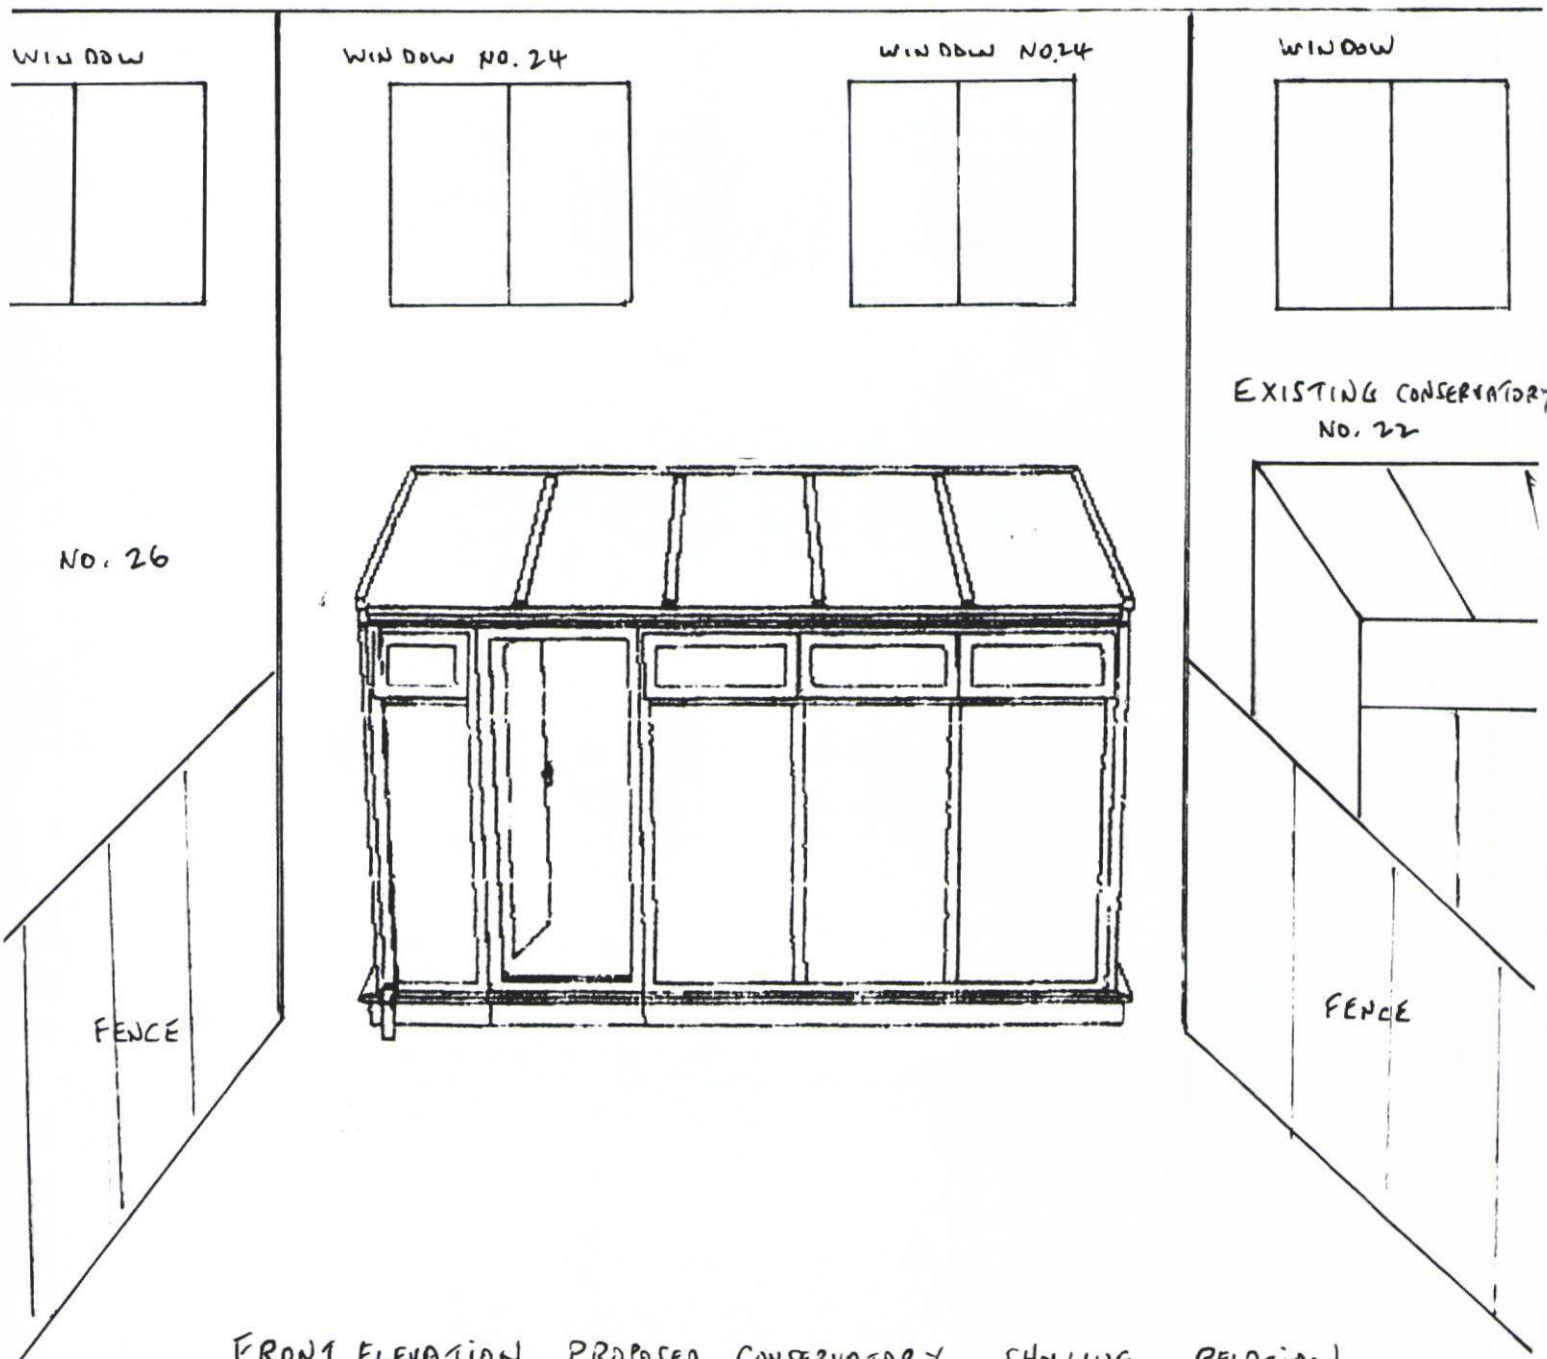

FRONT ELEVATION PROPOSED CONSERVATORY SHOWING RELATION
TO ADJOINING PROPERTIES

25 SPINNAKER CLOSE HAYLING I POH ORR