
HAVANT BOROUGH COUNCIL
29 SEP 2011
RECEIVED

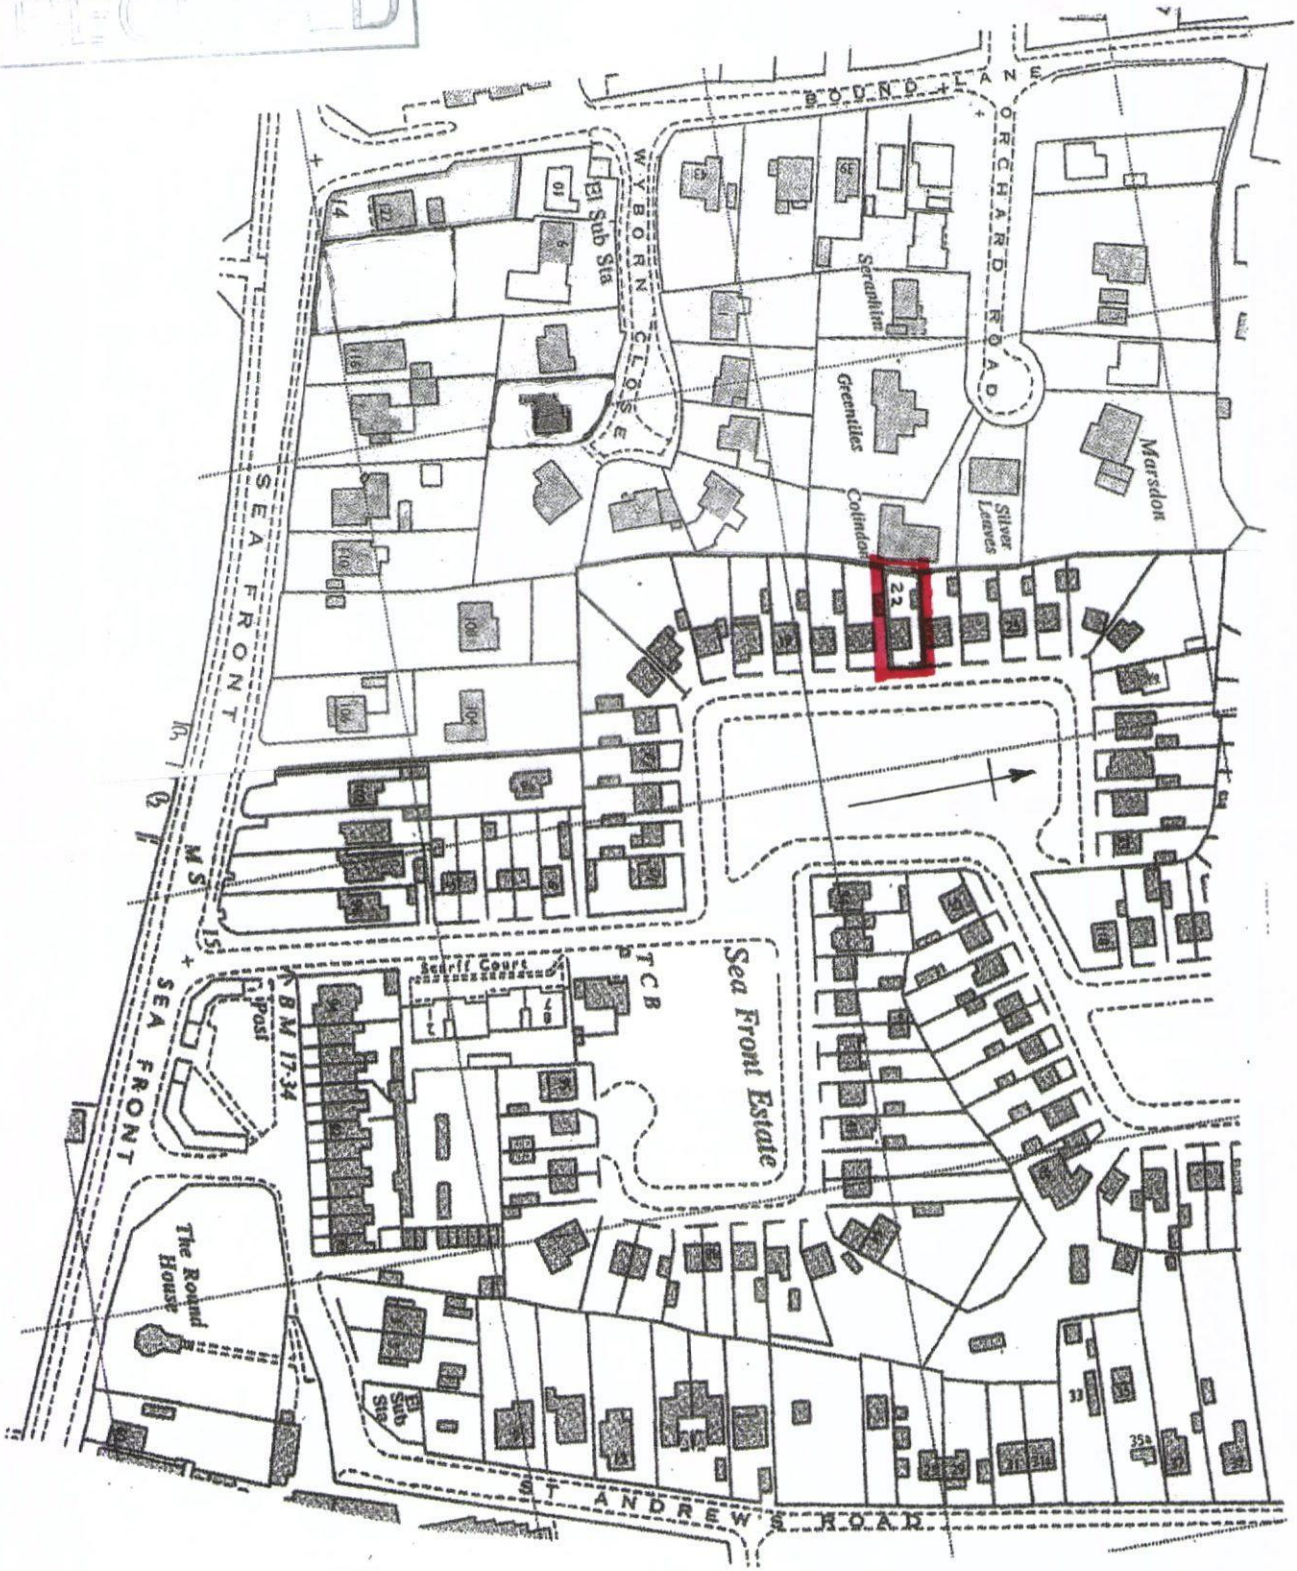

SITE: 22 SEA FRONT ESTATE HAYLING ISLAND PO11 9JJ

REF: PP-01630469

© COPYRIGHT LICENCE No 100045286 SCALE 1:1250