
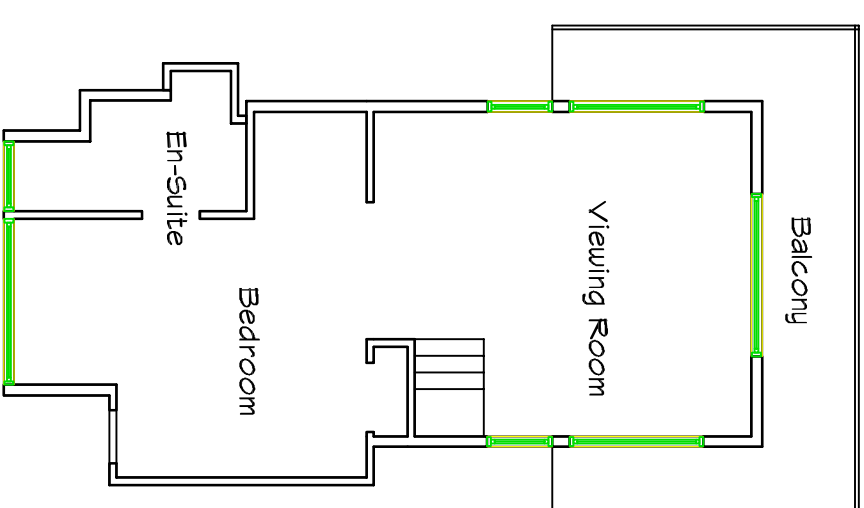
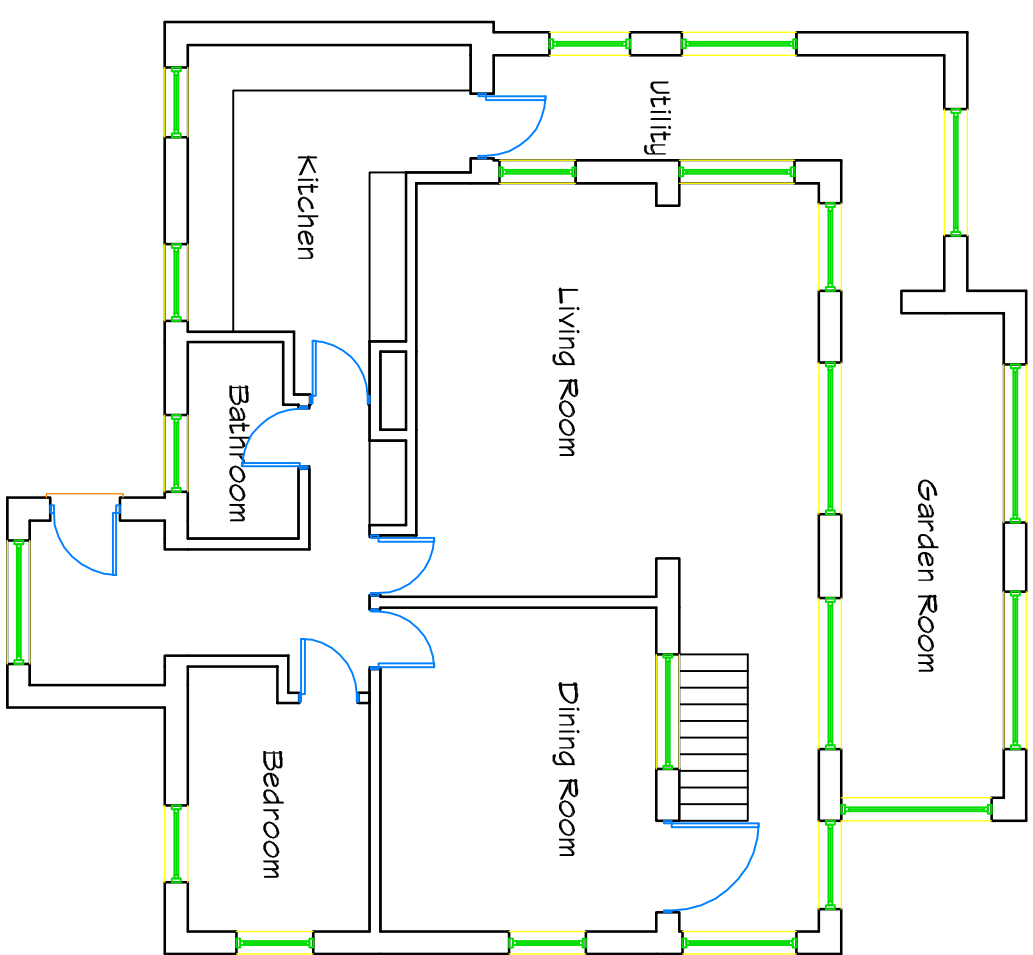
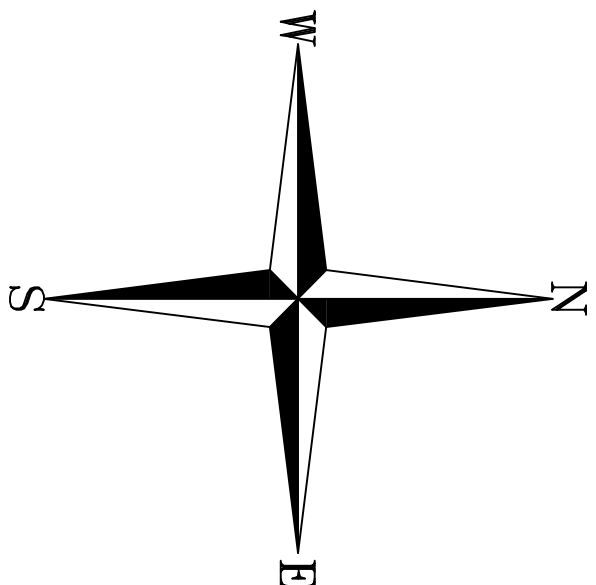
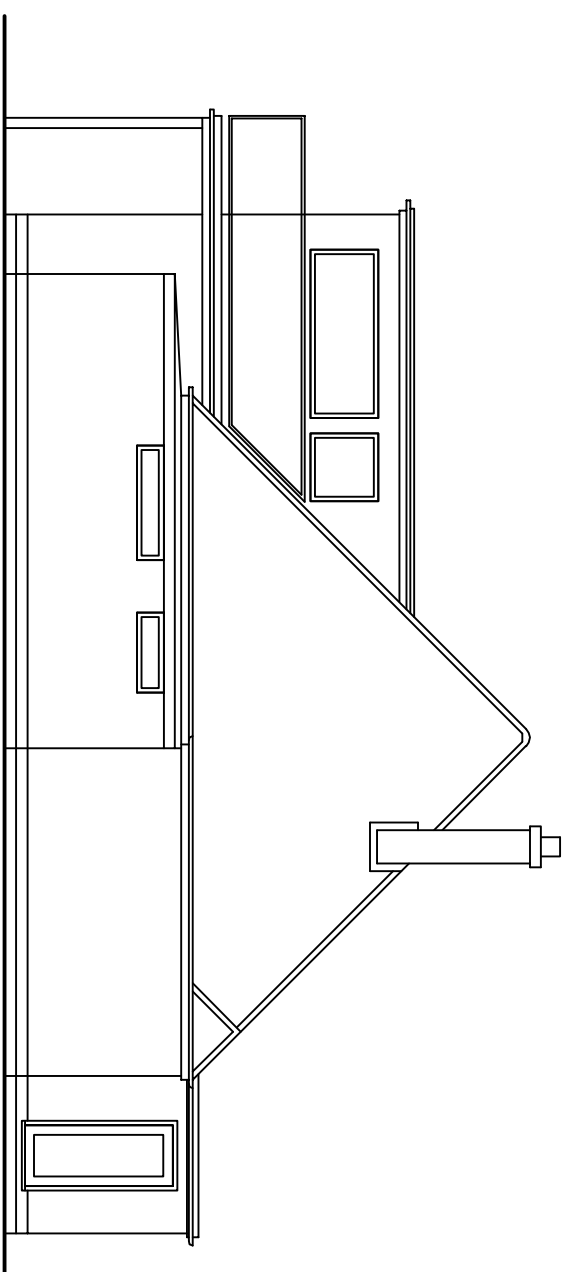
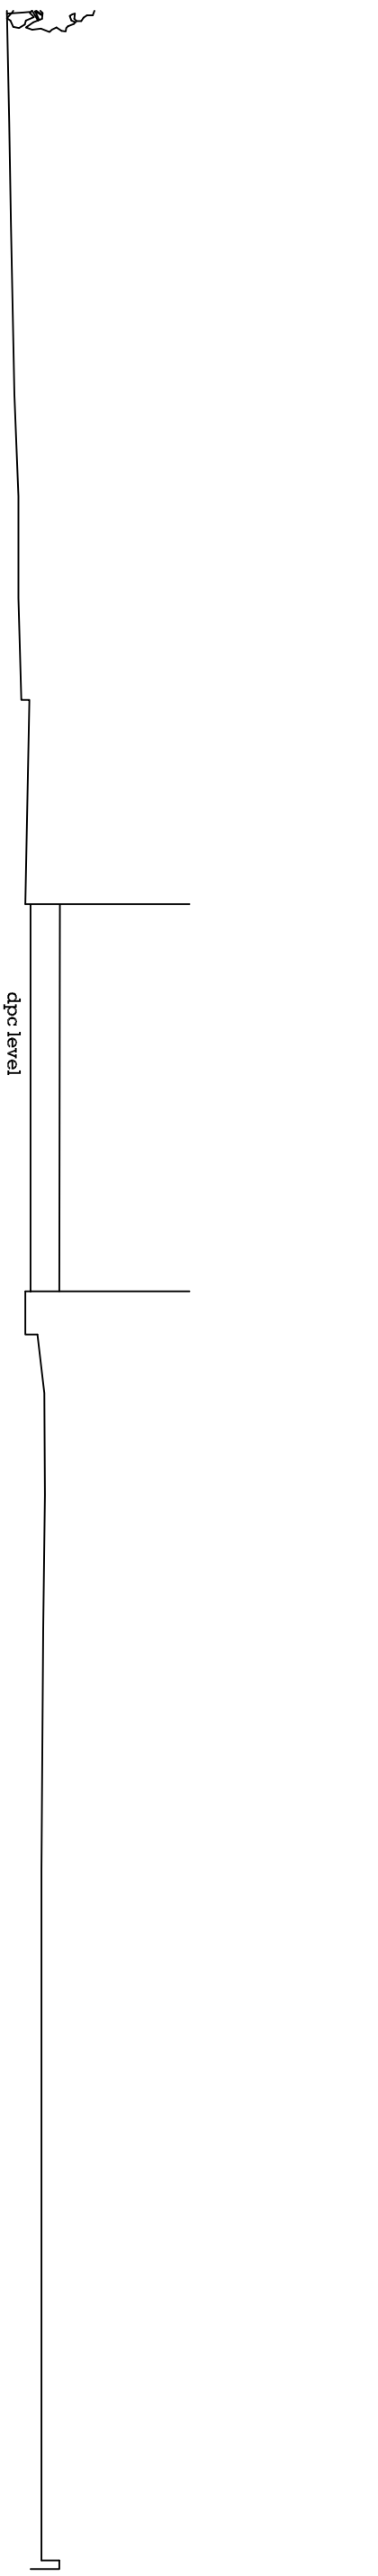
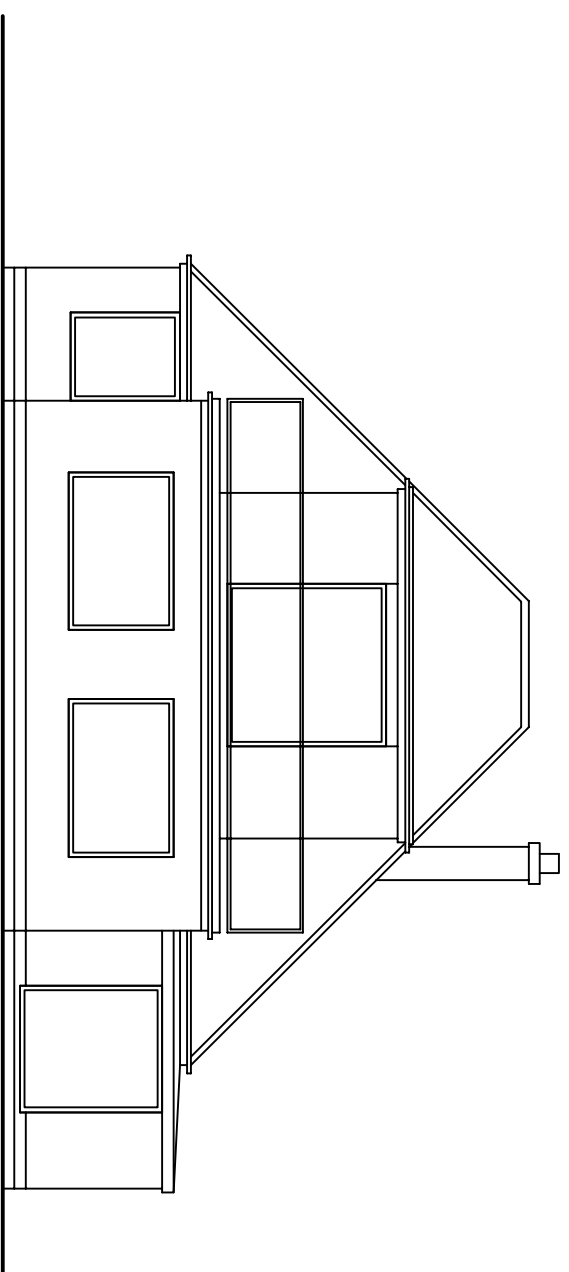
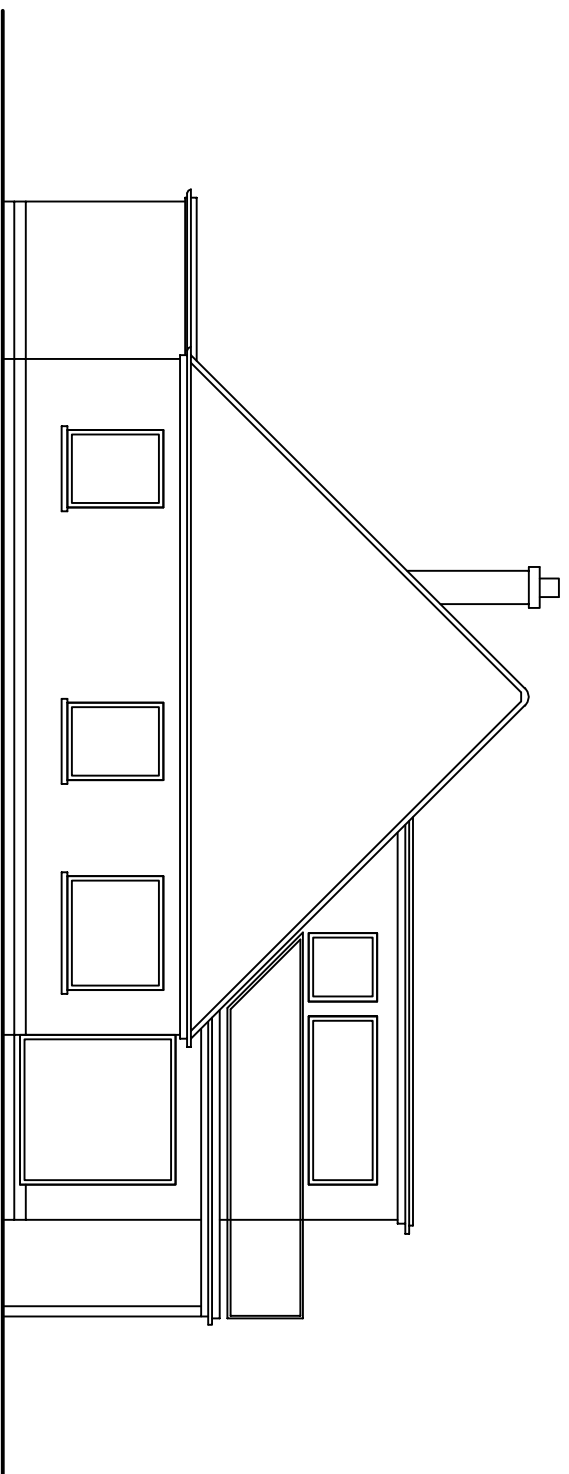
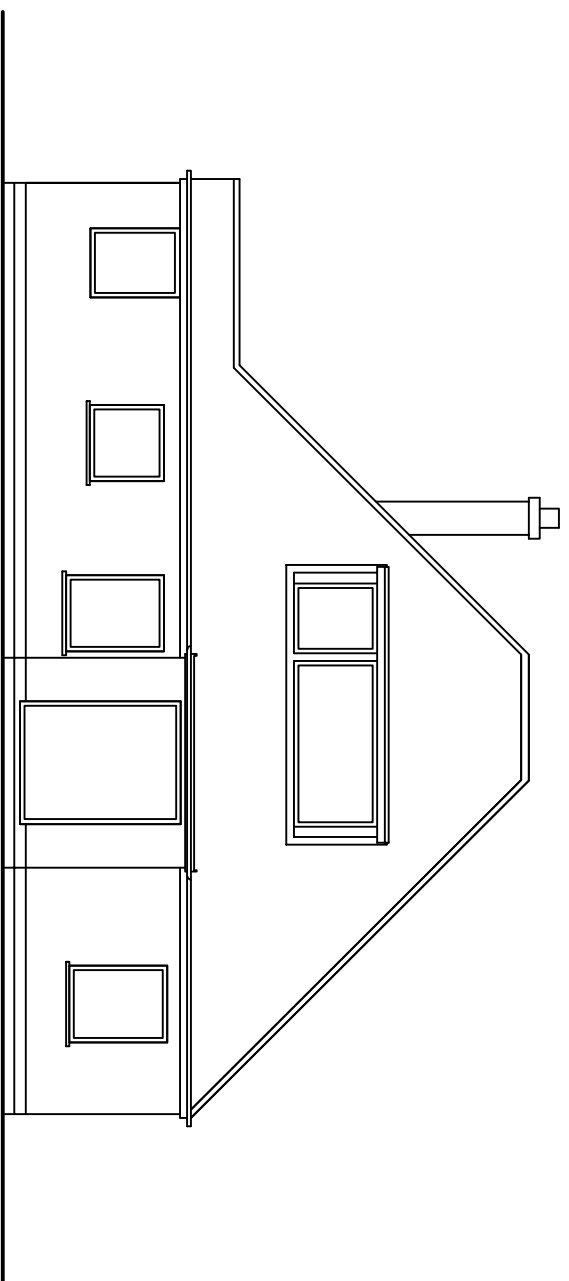
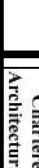
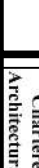


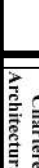

		Project Proposed Replacement of T6 Southwood Road, Hajling Island, Portsmouth for Mr & Mrs Greenwood	
Chris Yorke Design & Architectural Services Tigh Mor, Southgore Lane, North Leverton, Retford, DN22 0AA. Tel: 01427 894026			
			
Scale 1:100 & 1:500		Drawing Existing Plans & Elevations	
Drawing Number PCOT9/A/02		Date Feb 2012	
Sheet A2		Drawn C.J.Y.	
Revision A			