



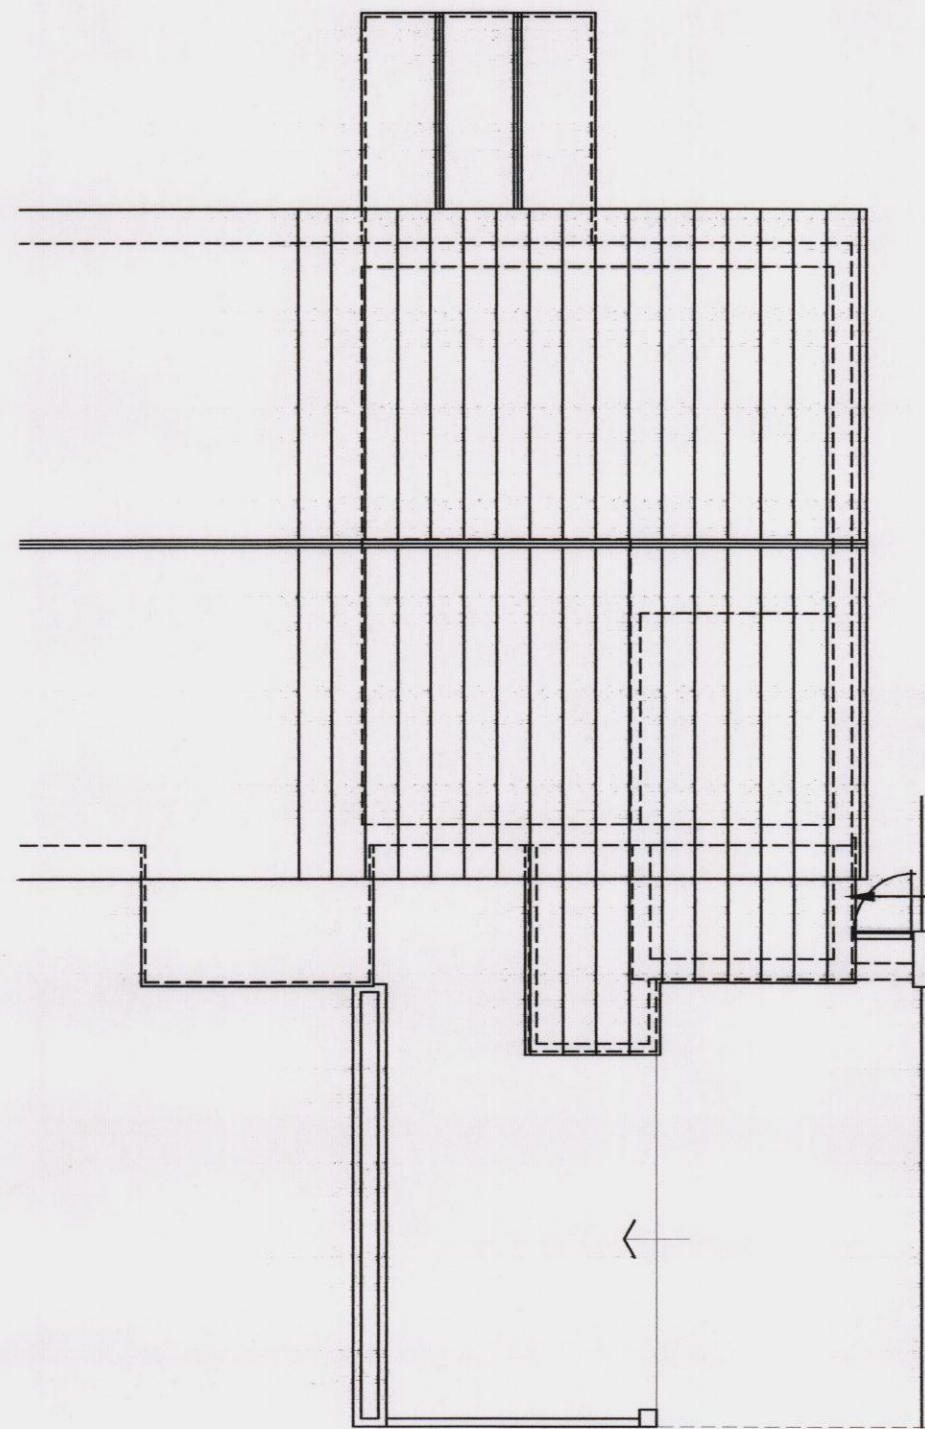


**EXISTING ROOF LAYOUT
SCALE 1:100**

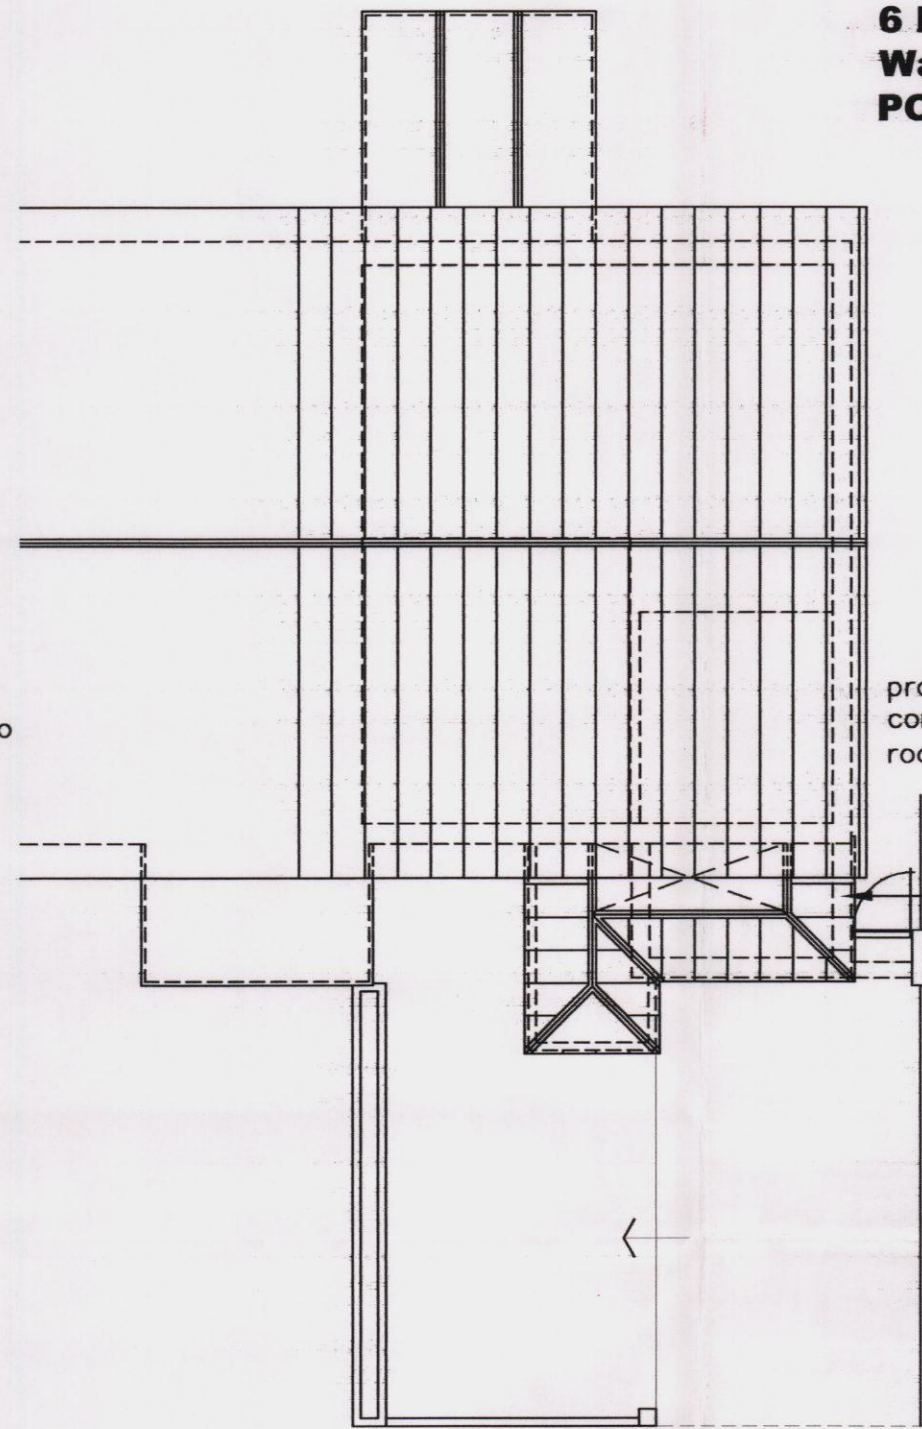

**PROPOSED ROOF LAYOUT
SCALE 1:100**

**Proposed crown roof to
existing flat roofed
garage & porch at:
6 Fairbourne Close
Waterlooville
PO8 8RL**

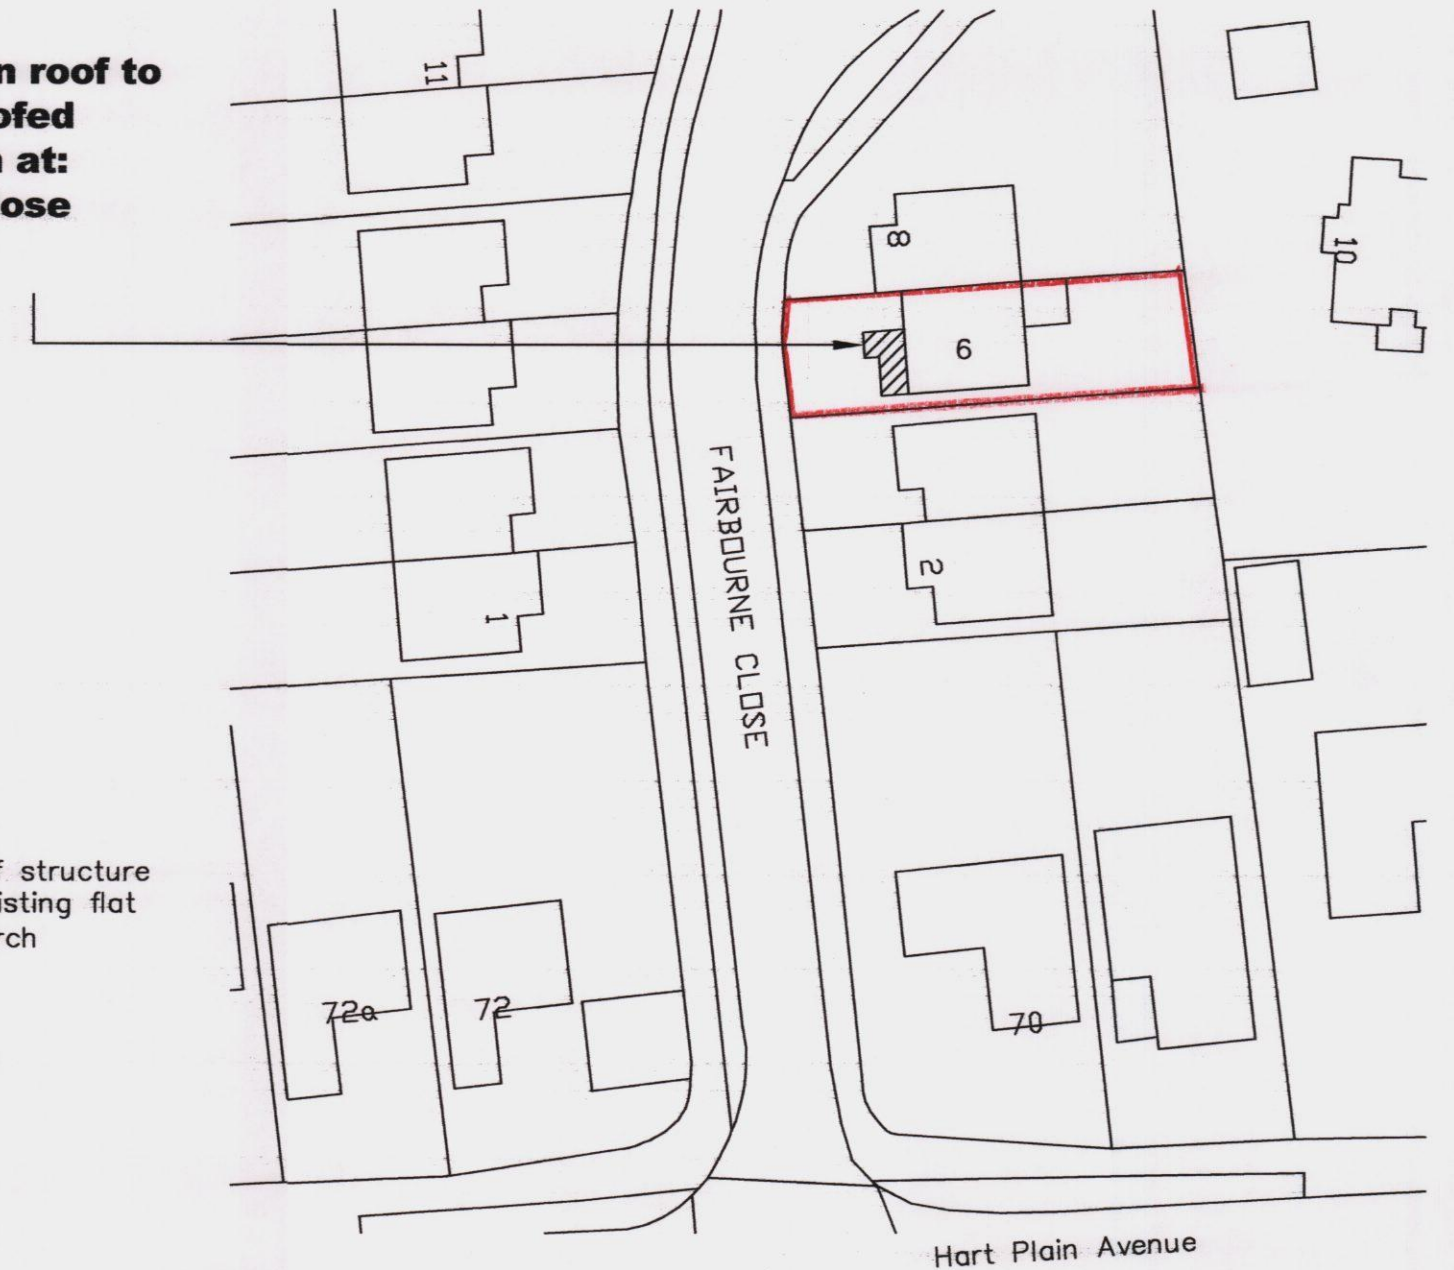

**PROPOSED BLOCK PLAN
SCALE 1:500**

Scale in Metres 1:500
0 5 10 15 20 30 40 50



**LOCATION PLAN
SCALE 1:1250**

Scale in Metres 1:1250
0 10 20 30 40 50 100

NOTES: The design and construction of this project shall be in accordance with the current Building Regulations & NHBC Standards. These notes & drawings have been prepared solely for the purpose of Planning & Building Regulation approval. Do not scale from this drawing unless for Planning purposes. All dimensions to be checked on-site and any alterations to be approved by the Architect and/or client prior to any work commencing. Ordinance Survey Licence No: 100047591 This drawing to be copyright and to be read in conjunction with all other drawings	Amendments:	Key:	Client Name & Address: Miss P Emerson 6 Fairbourne Close Waterlooville PO8 8RL	Project Address: 6 Fairbourne Close Waterlooville PO8 8RL	<table><tr><td colspan="3"> Drawing Details: PLANNING APPLICATION DRAWING Proposed / Existing Roof Layouts, Block & Location Plans </td></tr><tr><td> Project No: 760 </td><td> Drawing No: 3 </td><td> Rev No: </td></tr><tr><td> Scale: 1:100, 1:500, 1:1250 @A2 </td><td> Drawn: BWH </td><td> Date: 09/10/12 </td></tr></table>	Drawing Details: PLANNING APPLICATION DRAWING Proposed / Existing Roof Layouts, Block & Location Plans			Project No: 760	Drawing No: 3	Rev No:	Scale: 1:100, 1:500, 1:1250 @A2	Drawn: BWH	Date: 09/10/12	 B H ARCHITECTURE Ltd Heath Cottage Newlands Lane Purbrook Waterlooville Hants PO7 5SQ Tel: 023 9223 2322 Mob: 07747 771808 E-mail:bernard@bernardharding.com
Drawing Details: PLANNING APPLICATION DRAWING Proposed / Existing Roof Layouts, Block & Location Plans															
Project No: 760	Drawing No: 3	Rev No:													
Scale: 1:100, 1:500, 1:1250 @A2	Drawn: BWH	Date: 09/10/12													