



HAVANT BOROUGH COUNCIL
DEVELOPMENT CONTROL
15 AUG 2012
RECEIVED

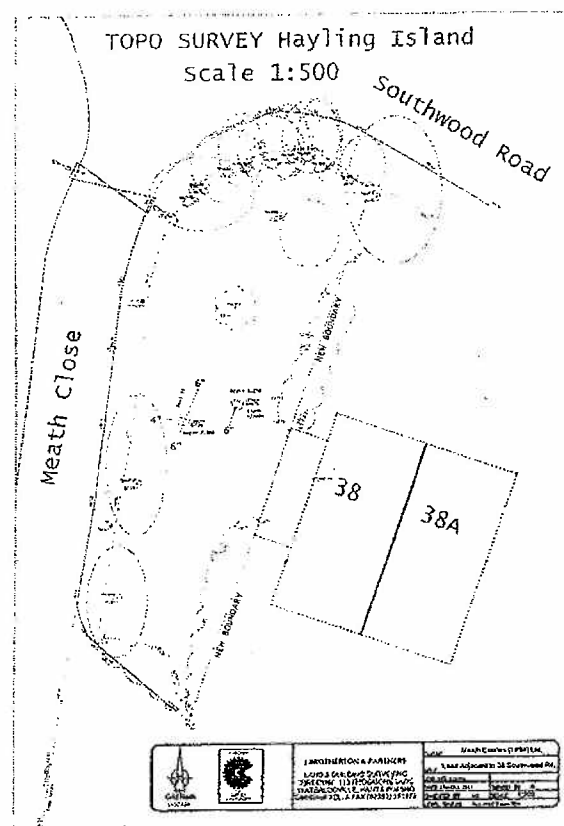

PROPOSED NEW THREE BEDROOM DWELLING.
CORNER MEATH CLOSE/ADJ 38, SOUTHWOOD RD,
HAYLING ISLAND, HANTS.
FOR MEATH ESTATES (1994) LTD.

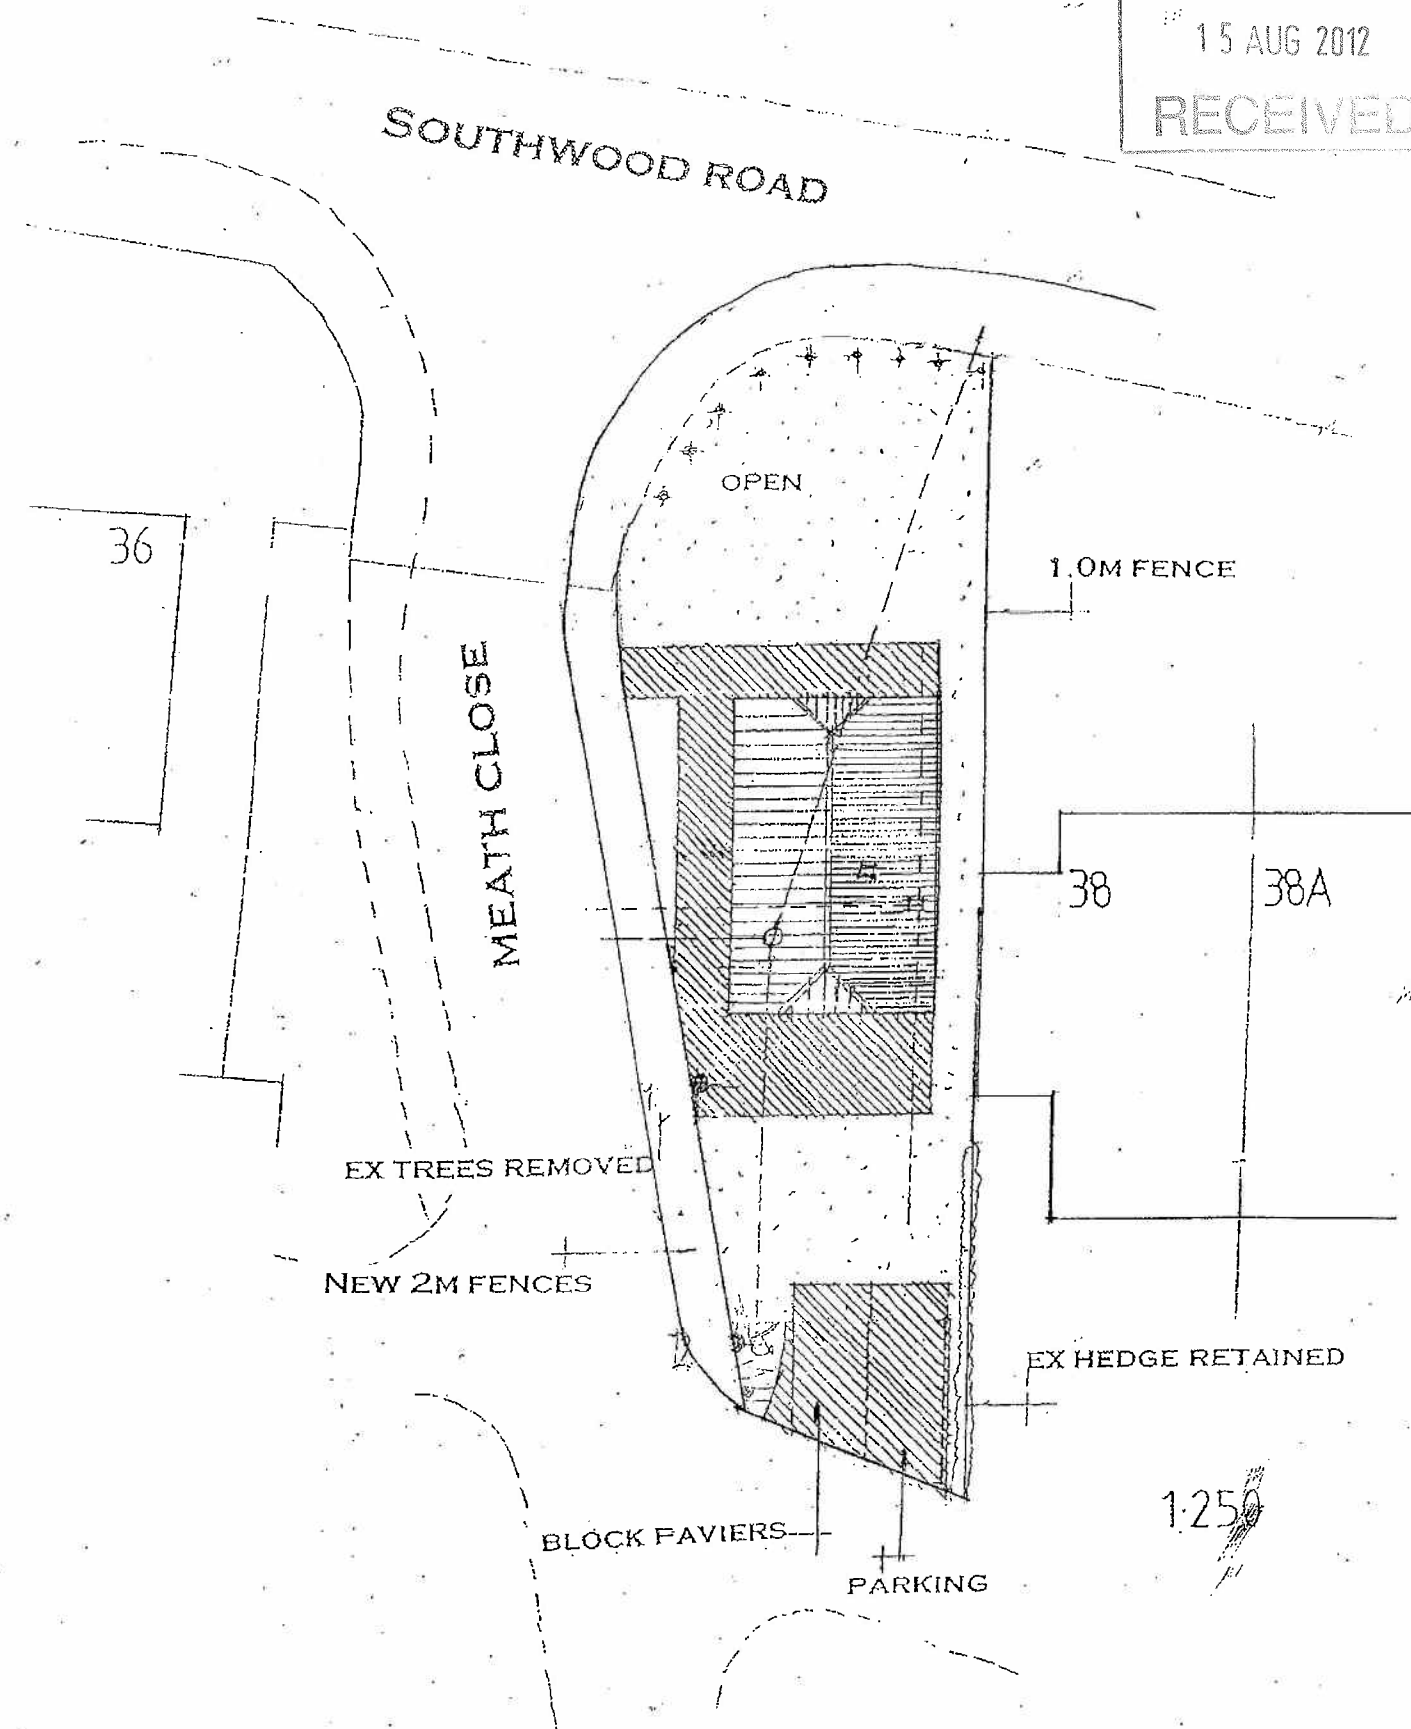

APPROXIMATE POSITION OF FOUL AND SURFACE WATER DRAINS
2.3M AND 1.2M DEEP TO BE DIVERTED CLEAR TO LA APPROVAL.
SUBJECT TO FULL SURVEY.

PETER J. WALKER MRICS

ALL SITE MEASUREMENTS
JULY 2012