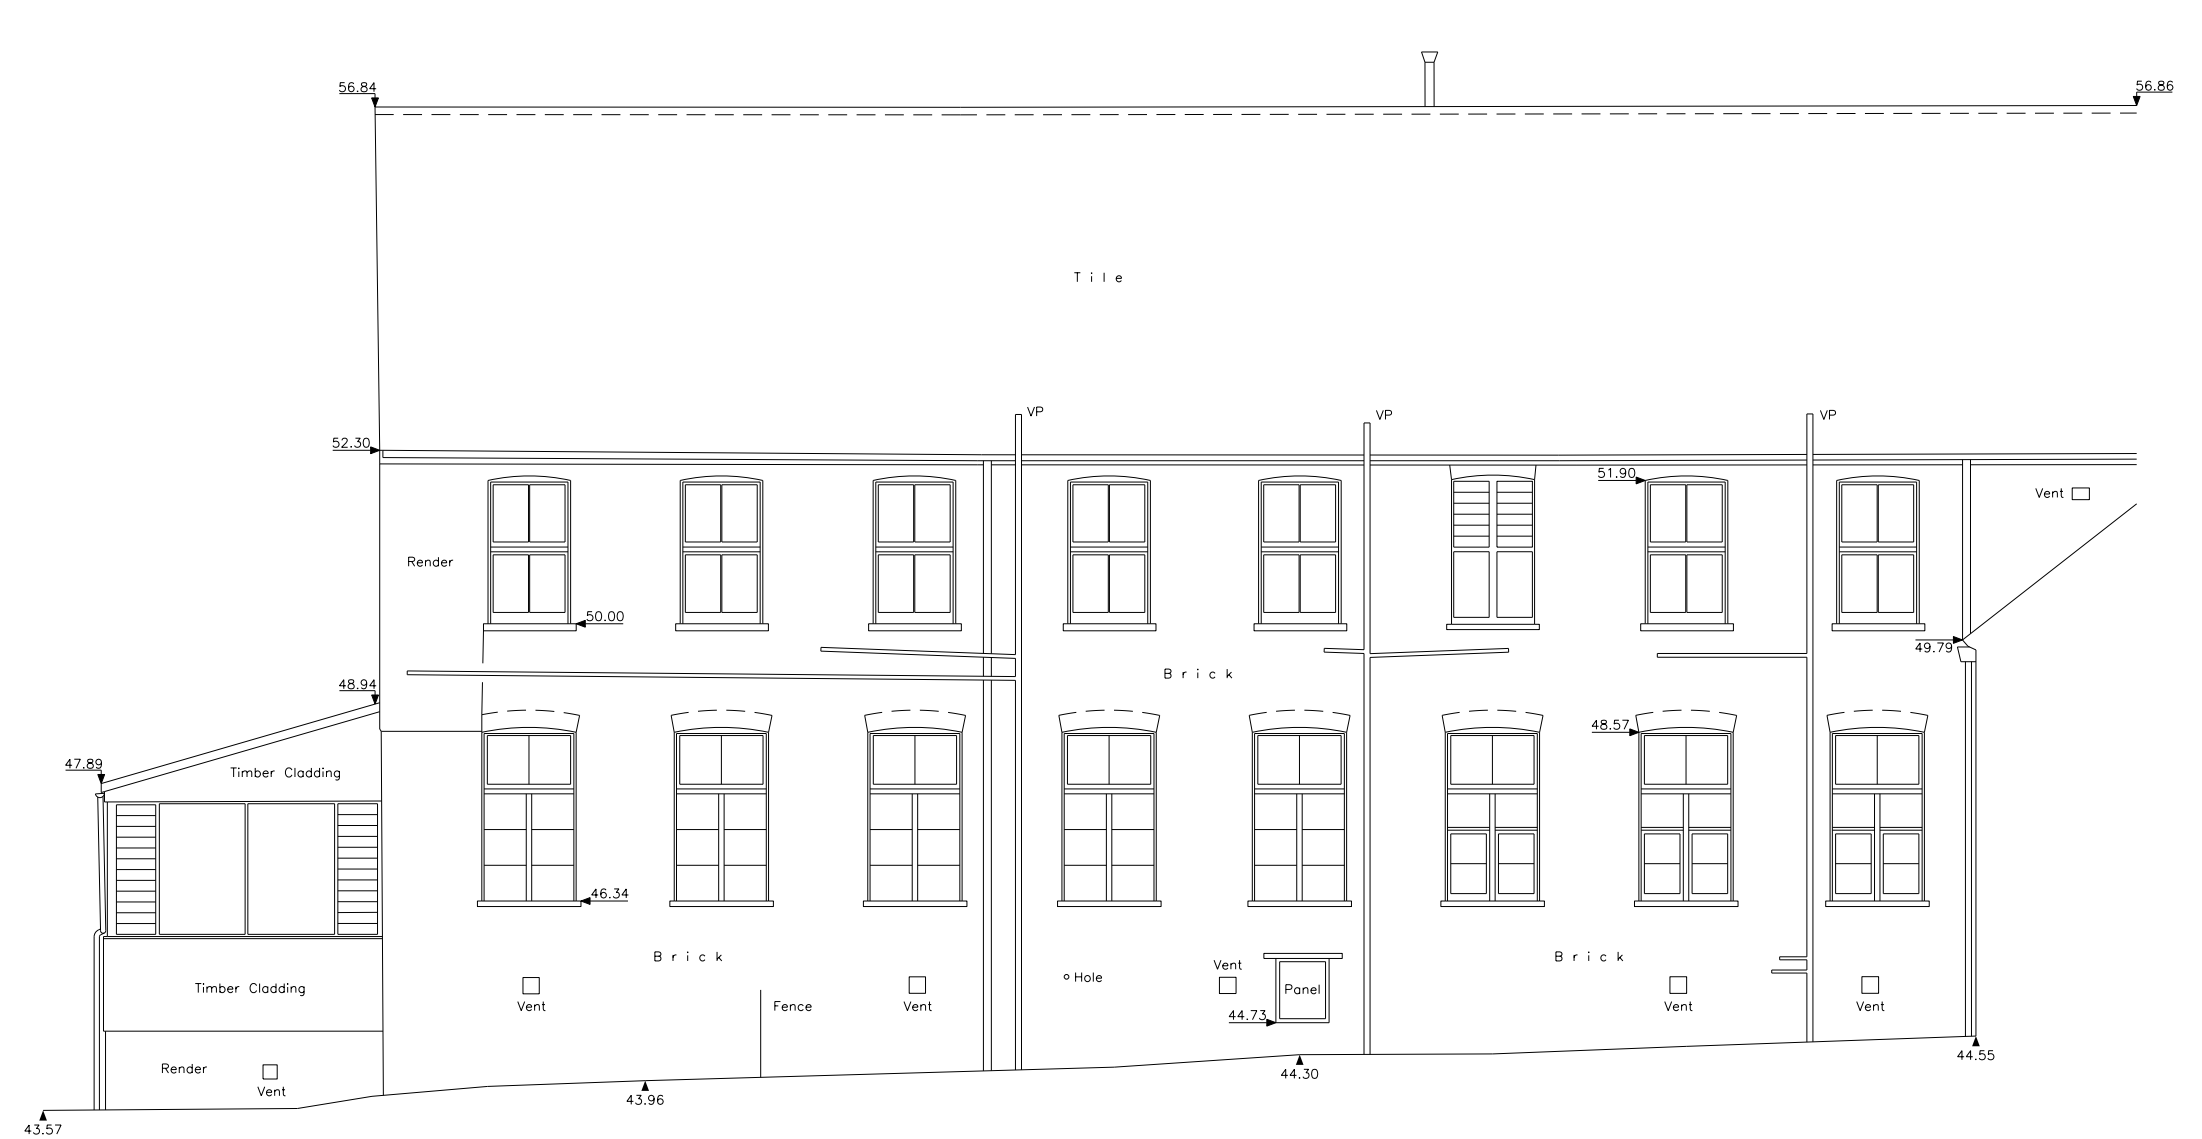
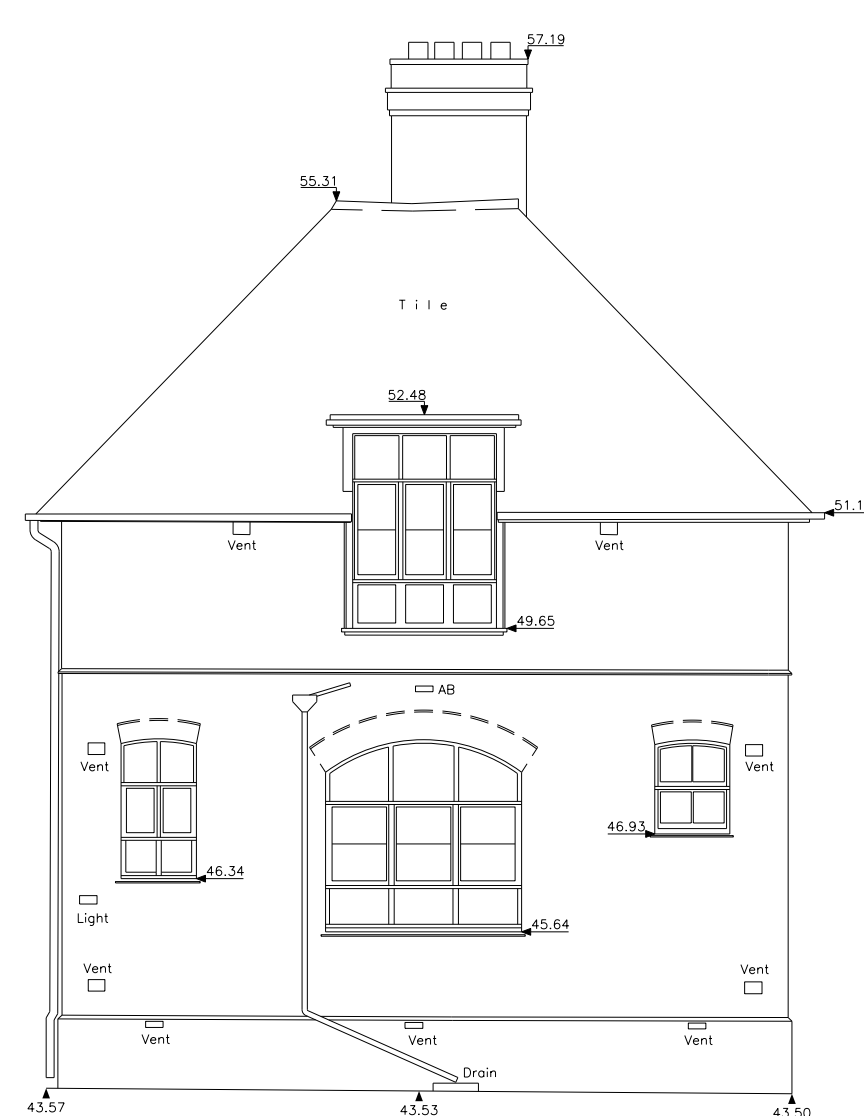
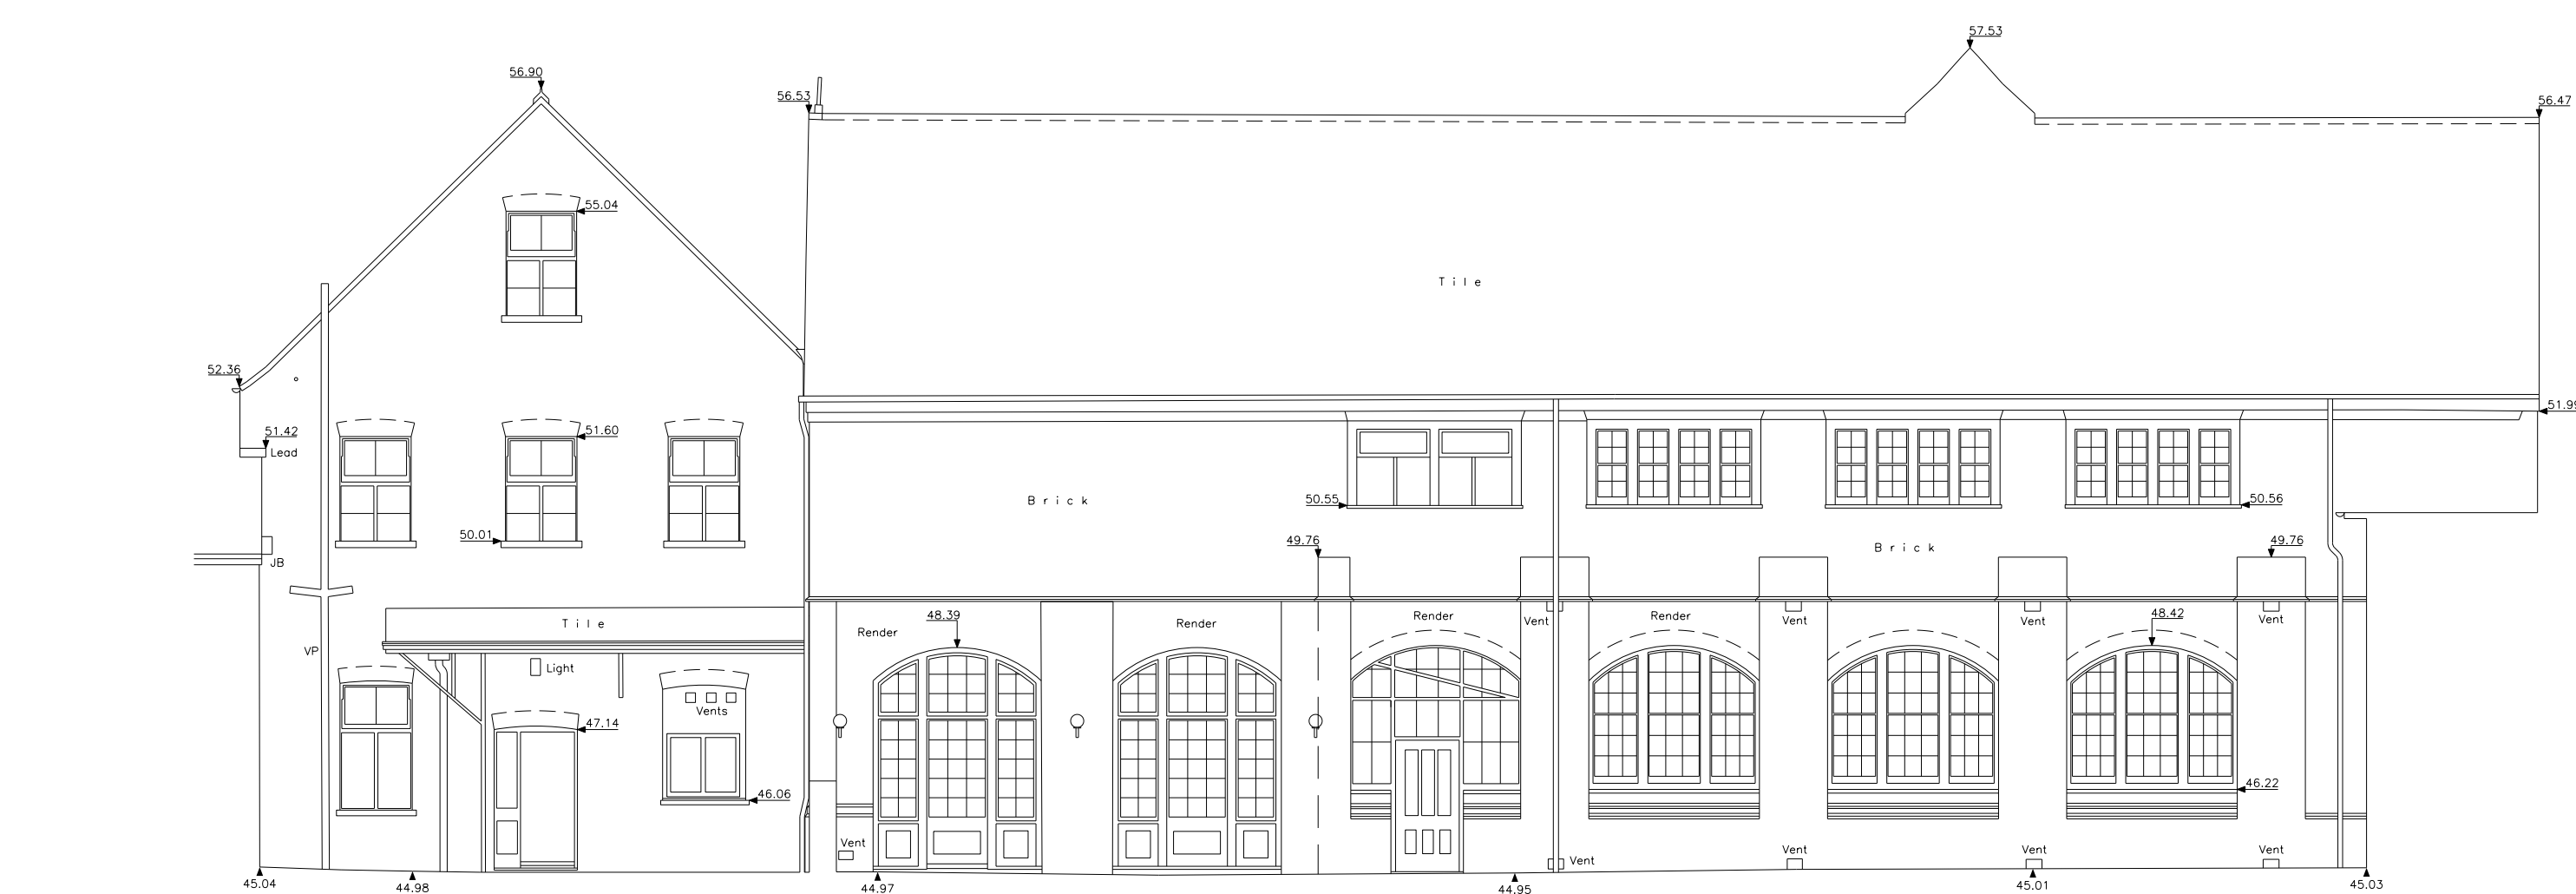
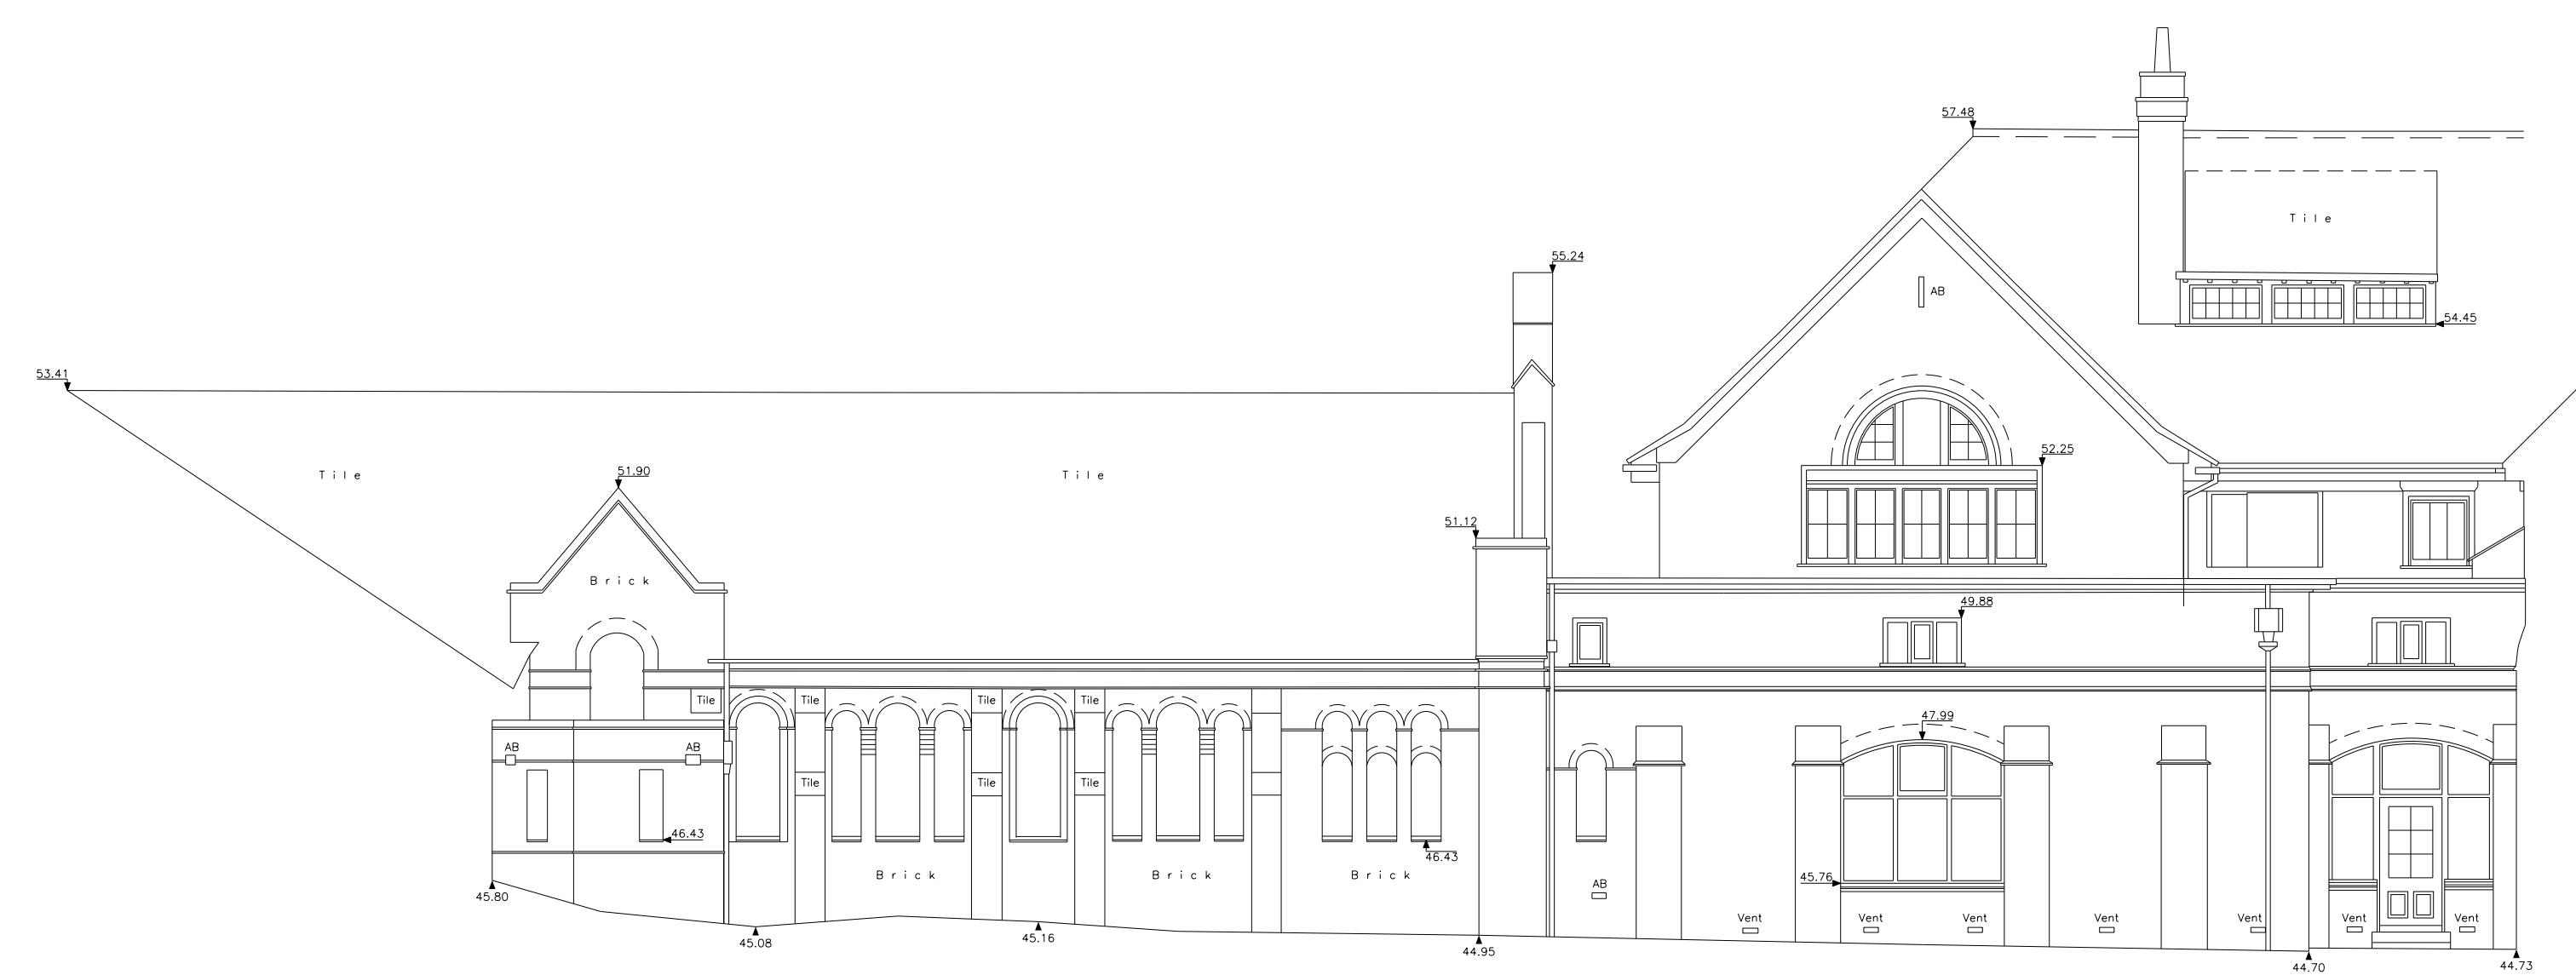


[illegible]

Slaps

Heights

Building

Glasshouse

Open Sided

RETAINING WALL

SLOPING MACHINE

Contours


Drainage Survey Bench Mark

Temporary Bench Mark

Benchhole


0 30.50m

0 60.50m

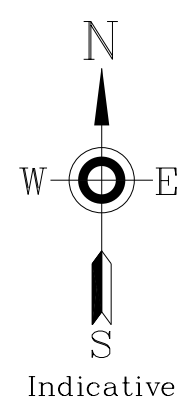

E			
D			
C			
B			
A			
	DATE	AMENDMENTS	NAME

CLIENT	Adams Hendry 7 St Peters Street Winchester Hants SO23 8BW		
	Church of the Sacred Heart Waterlooville Elevations 1 to 7		
TITLE			
ACAD FILE	Elv1-7.Dwg / HL50161	SHEET	SHEET 1 OF 3
DATE	May 2001	DRAWN BY	J.F.
CHECKED BY	D.B.	SCALE	1:100
LEVEL DATUM	OSBM Ref. 50 Jubilee Road Val. 47.70m		

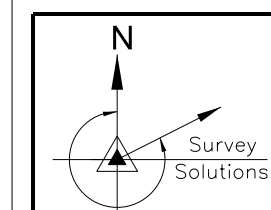

HAMPSHIRE LAND SURVEYS
Land, Building and Engineering Surveys

WALCON HOUSE
3 COCKERELL CLOSE
SEGENSWORTH WEST
FAREHAM, HAMPSHIRE
PO15 5SR

Tel. 01489 565558
Fax. 01489 565559
Mobile 0421 423330
E-Mail hampsl@aol.com