


COUNTY PLANNING
HAMPSHIRE COUNTY COUNCIL
App No. **APP/12/00826**
25 SEP 2012
Permission GRANTED
~~MAINTENANCE ONLY~~
SUBJECT TO CONDITIONS
~~Permission REFUSED~~

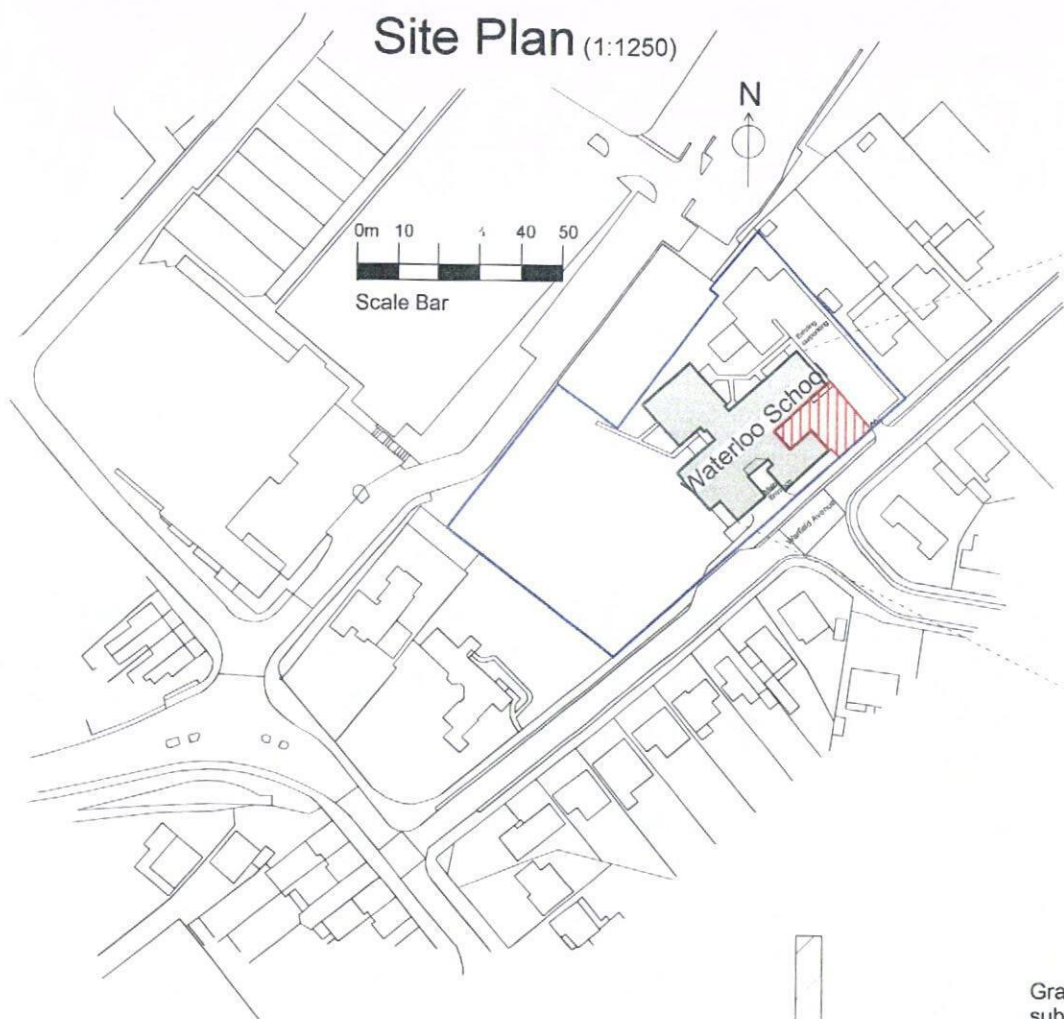


- New dropped kerb, whole width of Grasscrete.
- Proposed Additional car parking, hatched area.
- Existing inspection chamber lid & cover to be replaced with heavy duty traffic suitable lid & cover, new I.C. height to be altered to suit new Grasscrete blocks.
- Install concrete edgings to retain Grasscrete blocks, to area's indicated by red line (i.e. adjacent to bushes & shrubs).

VALID APPLICATION

-3 AUG 2012

COUNTY PLANNING
HAMPSHIRE COUNTY COUNCIL

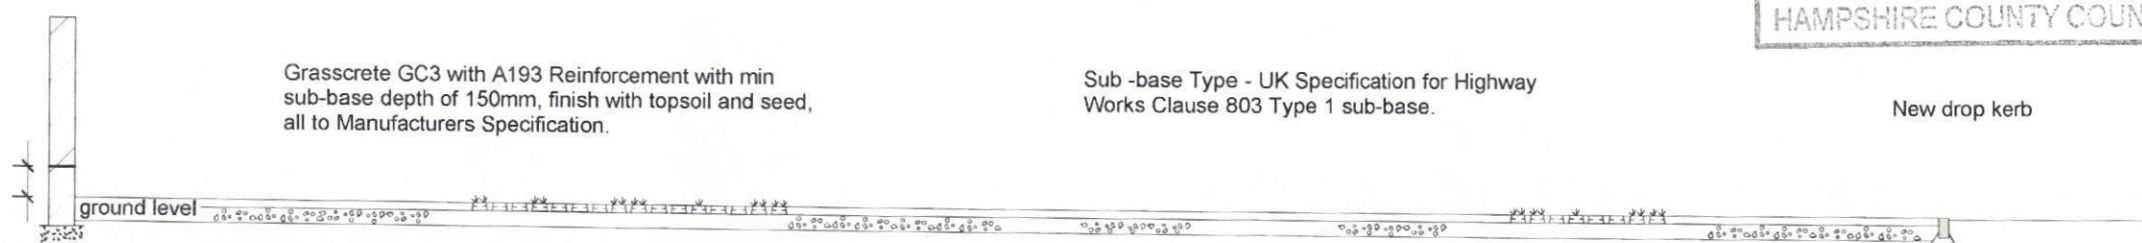

Proposed Additional Car Parking Area (section AA) 1:50.

HAVERING BOROUGH COUNCIL

26 SEP 2012

RECEIVED



Proposed 'event overspill' car parking shown hatched (in-part).



Existing Grassed Area (section AA) 1:50.

PLANNING

Hampshire County Council
Property, Business and Regulatory Services
Three Minsters House,
75 High Street, Winchester SO23 8UL
tel: (01962) 847801

Notes		
1 This drawing is © copyright Hampshire County Council 2005. No unauthorised reproduction permitted. All rights reserved.	2 No Dimensions to be scaled from this drawing.	3 This map is reproduced from Ordnance Survey material with the permission of Ordnance Survey on behalf of the controller of Her Majesty's Stationery Office © Crown copyright. Unauthorised reproduction infringes Crown copyright and may lead to prosecution or civil proceedings. LA076651, 2006.

rev	description	date	by

PROJECT THE WATERLOO SCHOOL WATERLOOVILLE		SHEET CONTENTS Additional Car parking	
SCALE @ A1 1: 1250 @ A3	DATE 03/07/12	DRAWN cdf	DRAWING No. 001
FILE REF		REVISION	