


167 Park Avenue

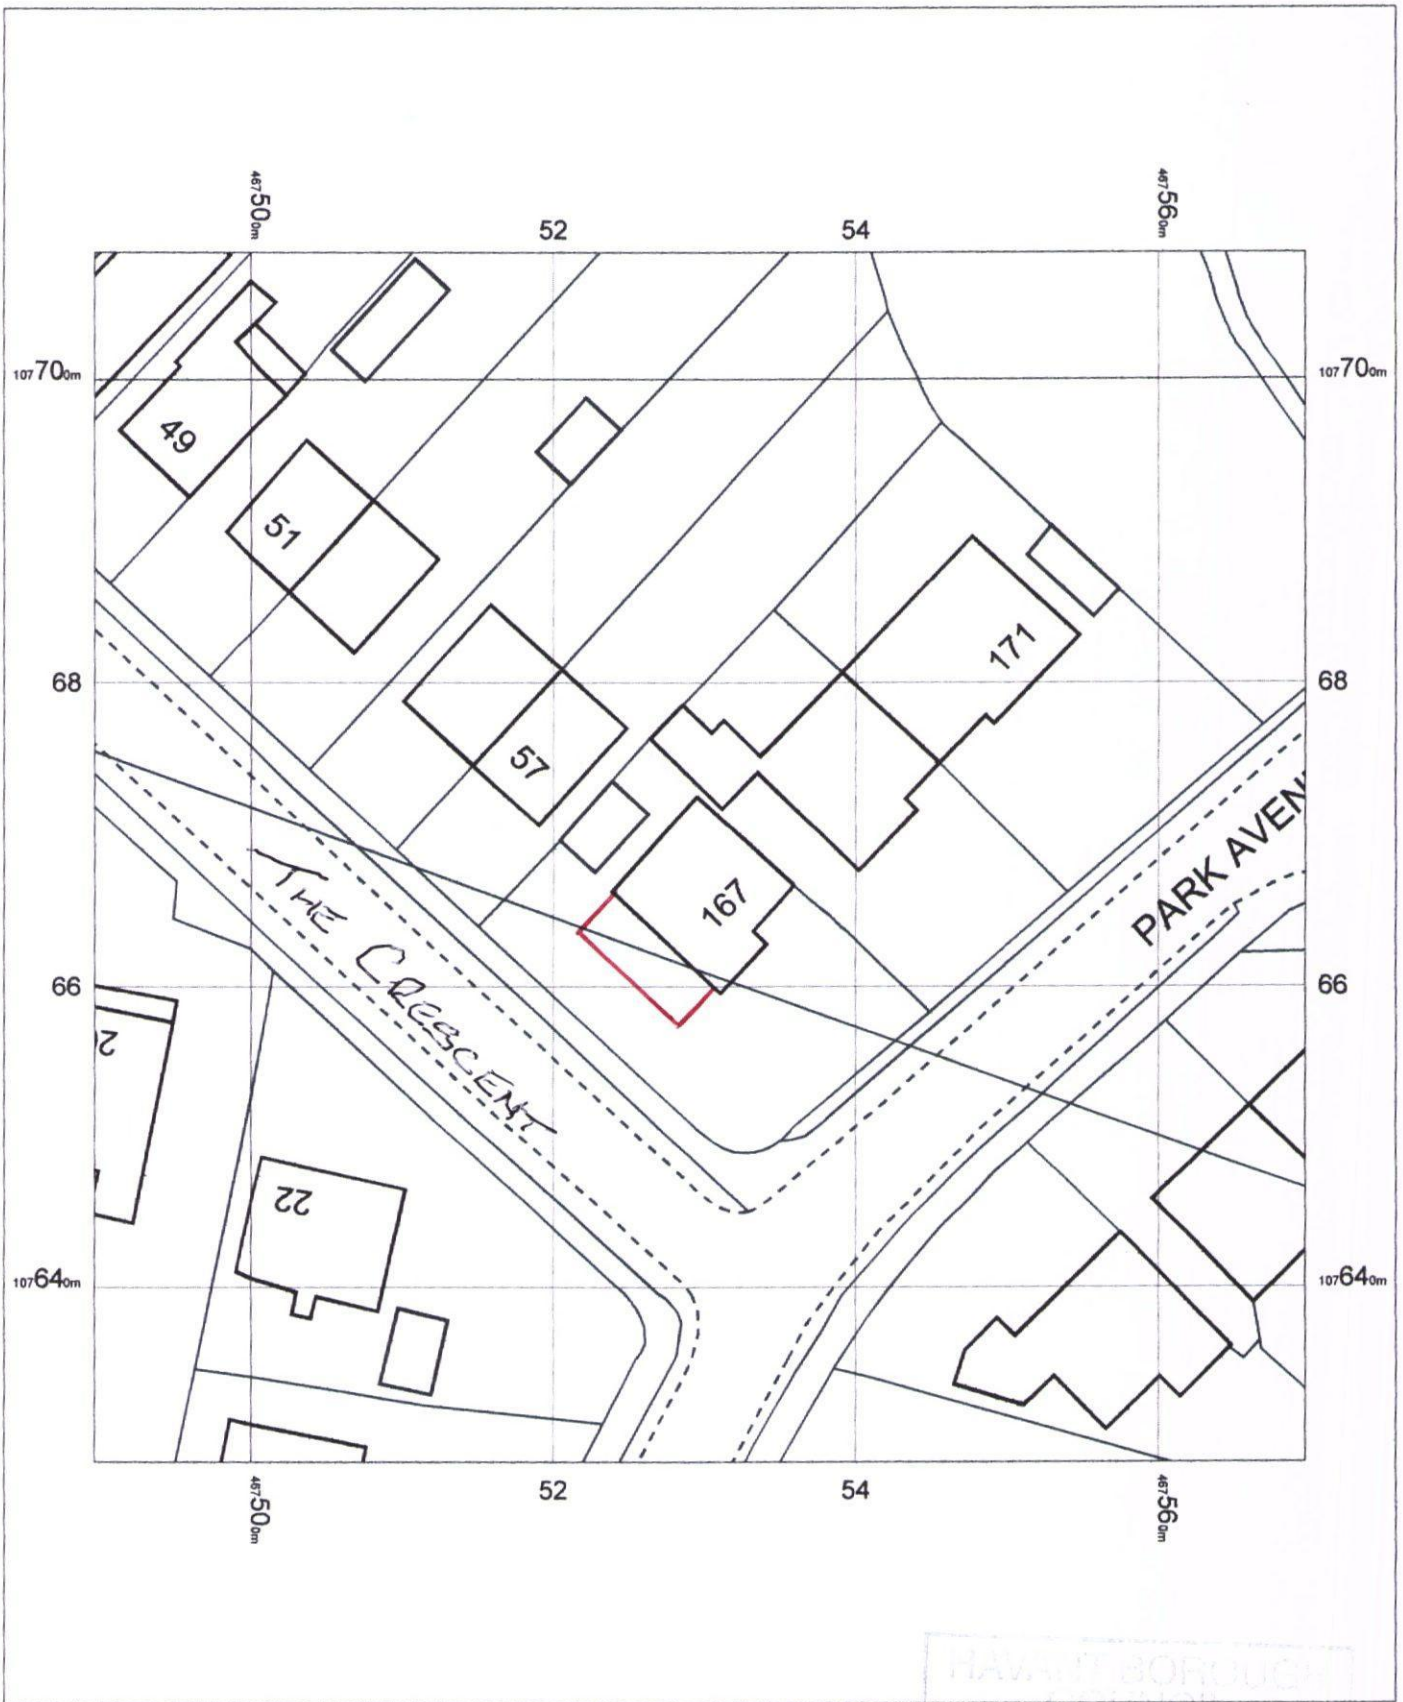

0 2 4 6 8 10 12 14 16 18 20
m

OS Mastermap
01 March 2013, ID: BLJT-00211615
www.planningapplicationmaps.co.uk

1:500 scale print at A4, Centre: 467530 E, 107668 N

©Crown Copyright. Licence no. 100019980

Mapping
sourced from

OS Ordnance
Survey



bluejet
mapping