




Notes:
This drawing is the copyright of Engineering Architecture Ltd
Do not scale from this drawing.

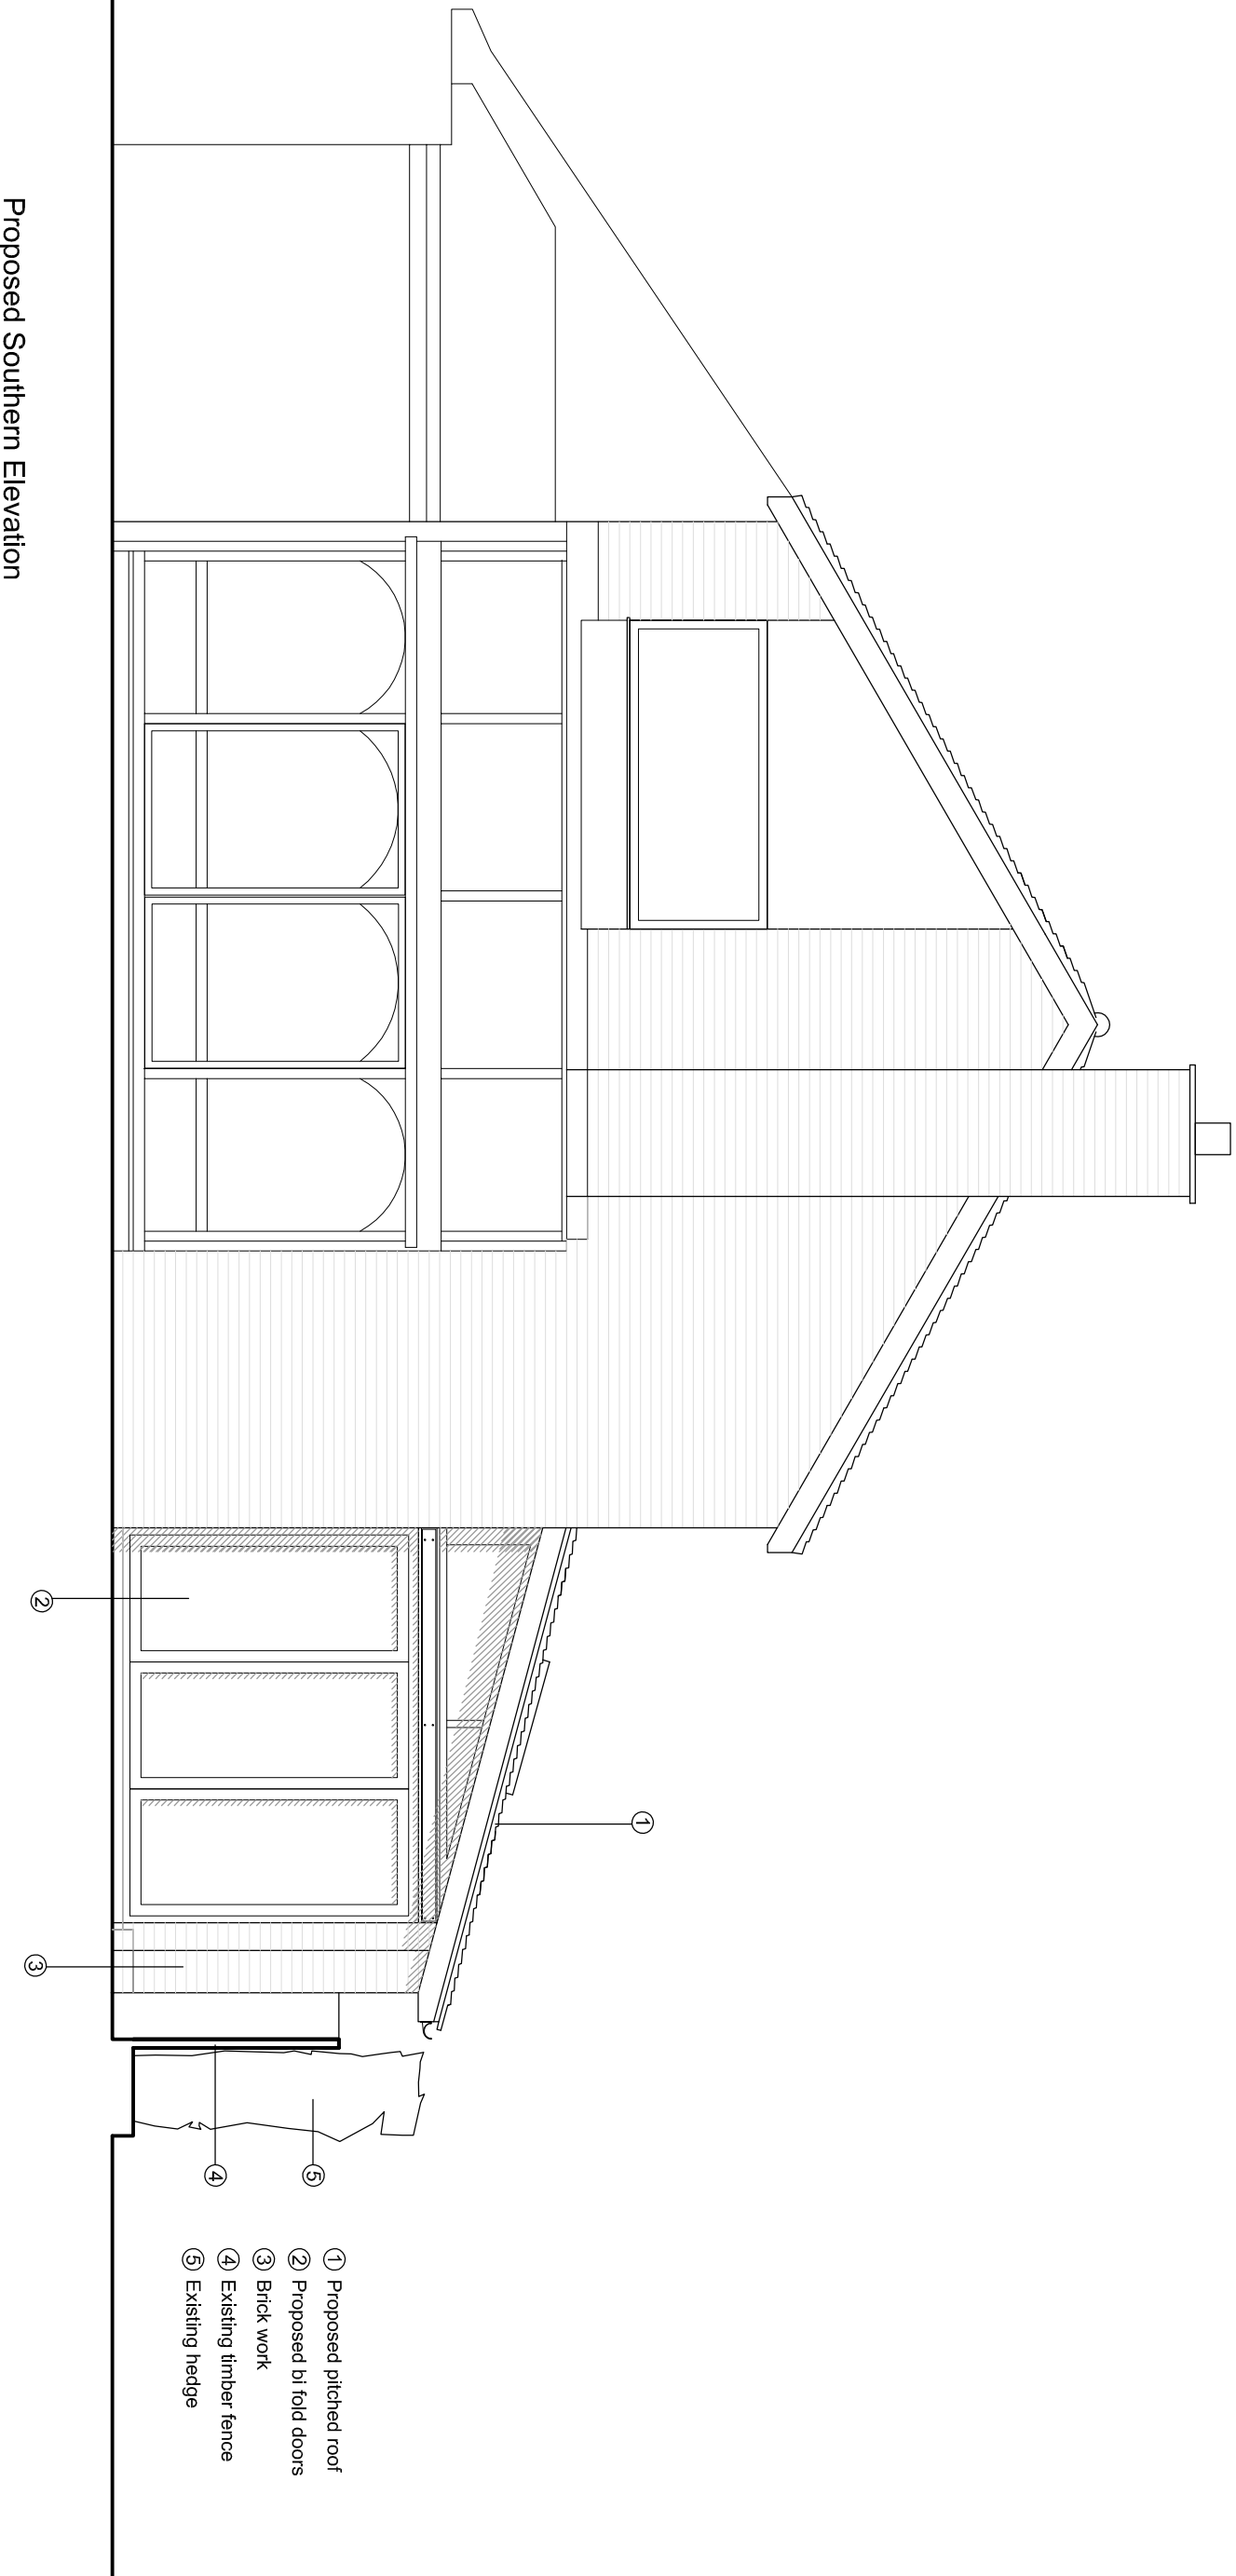


Proposed Southern Elevation
1:50

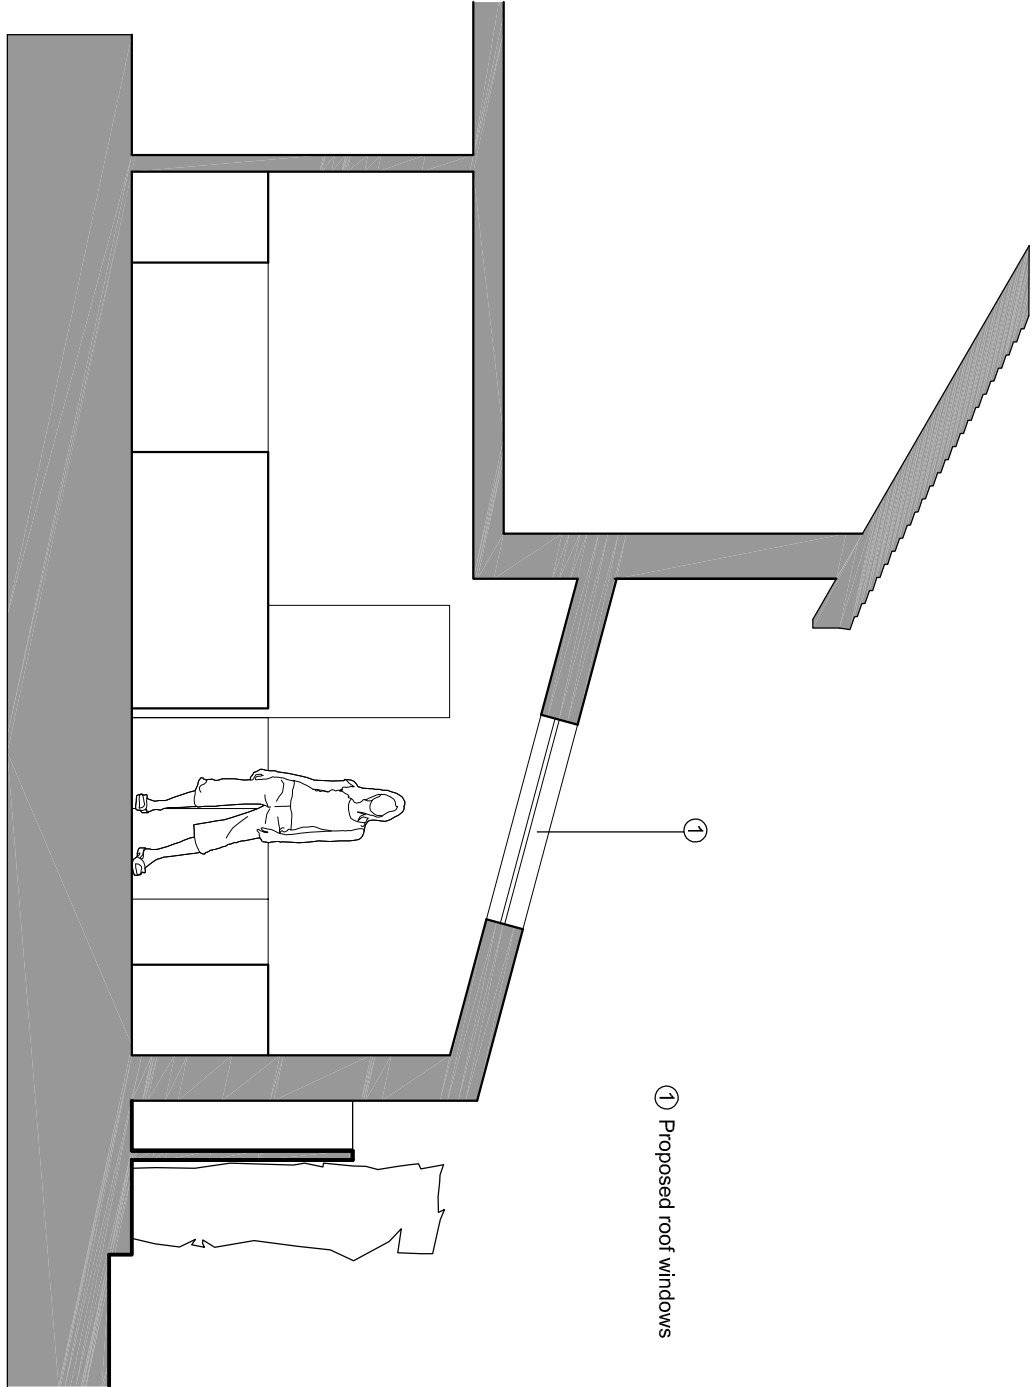

Proposed Section
1:50

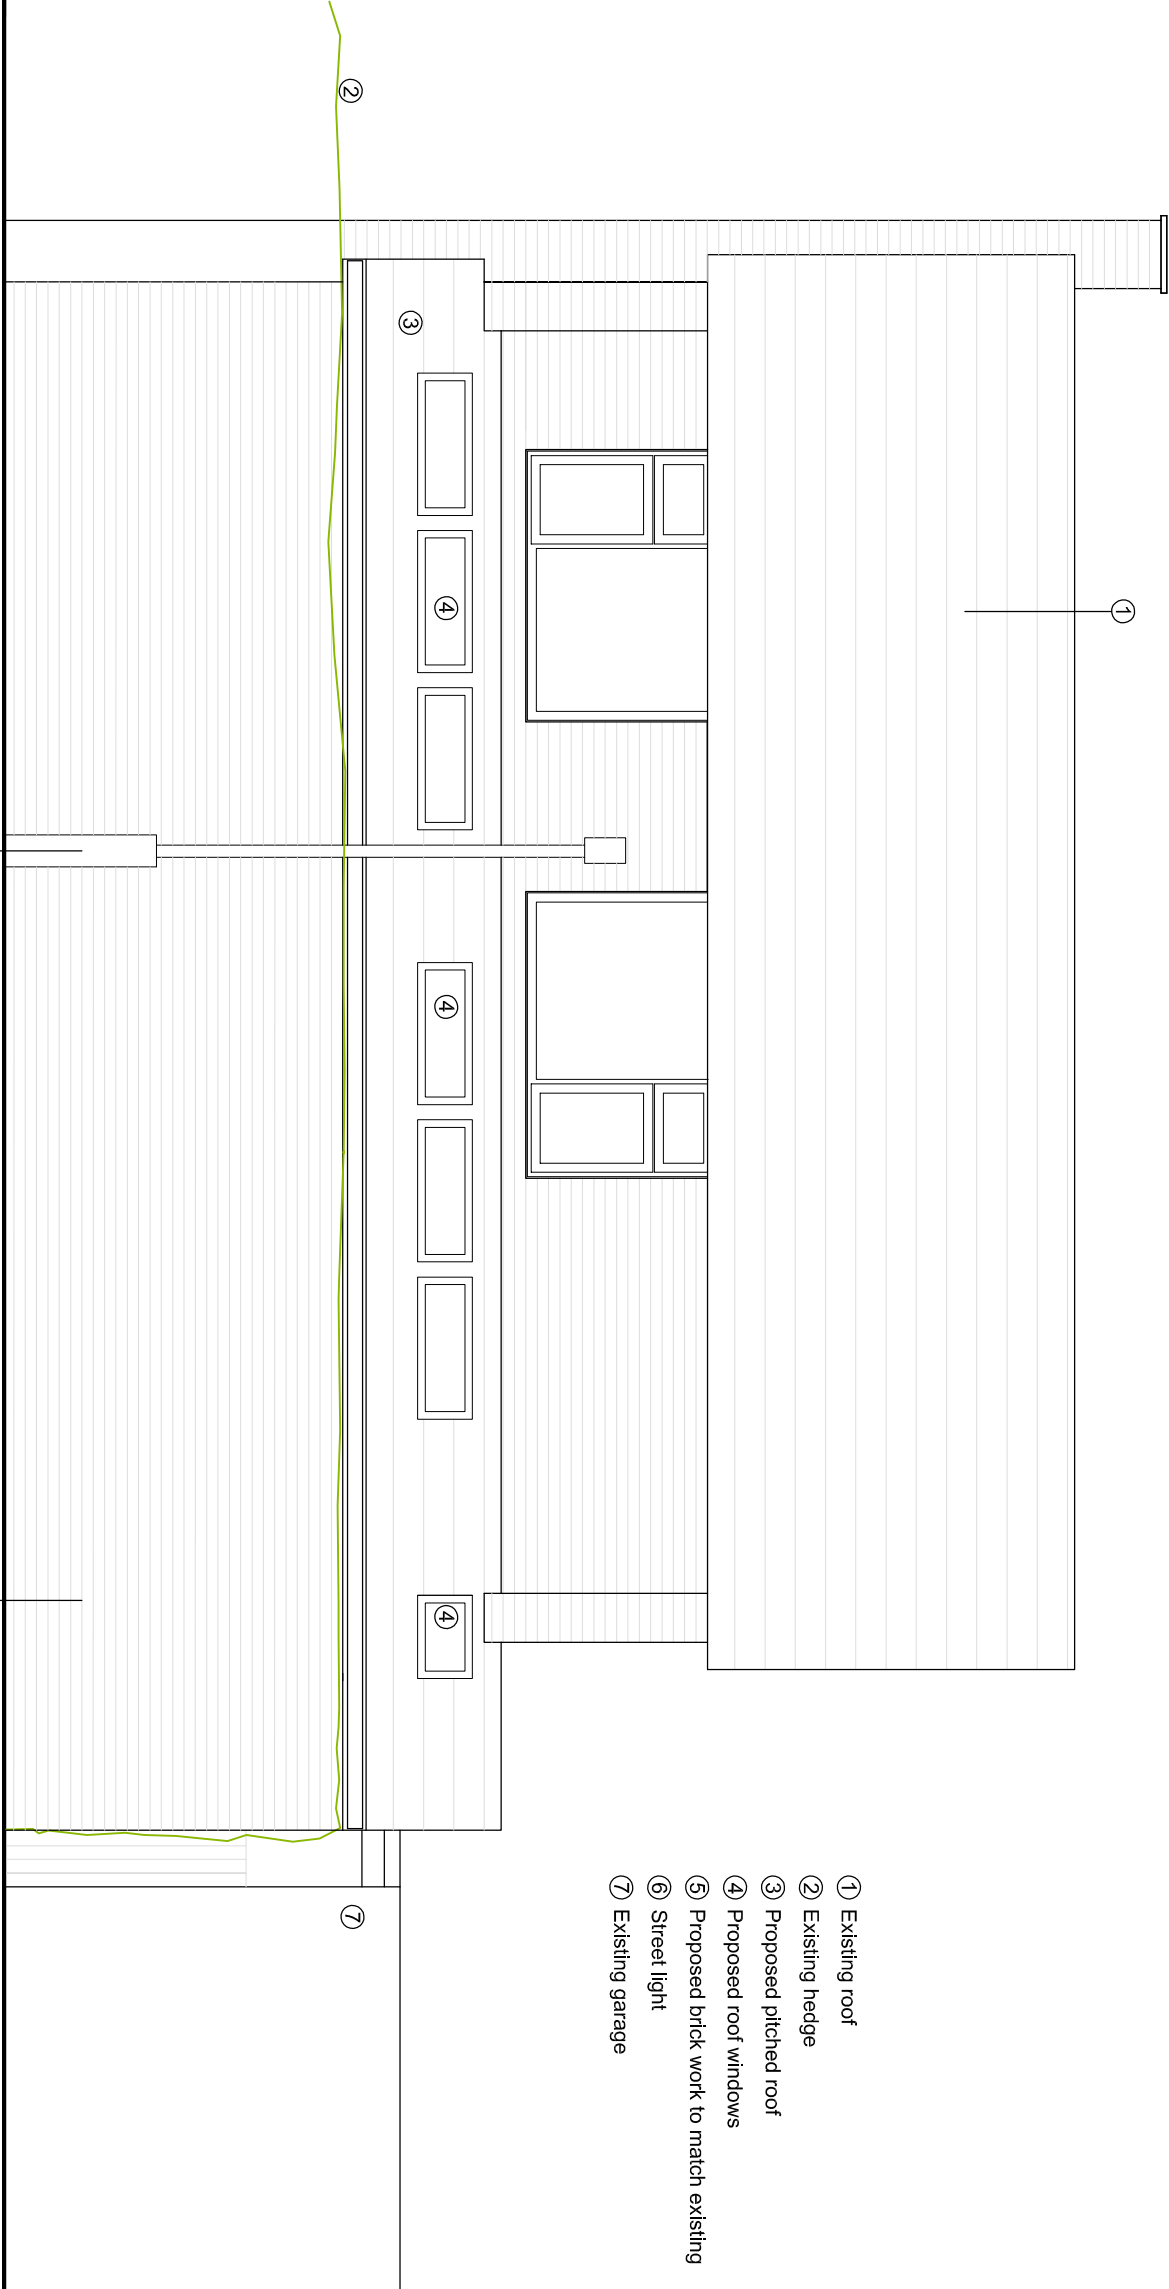

Proposed Eastern Elevation
1:50

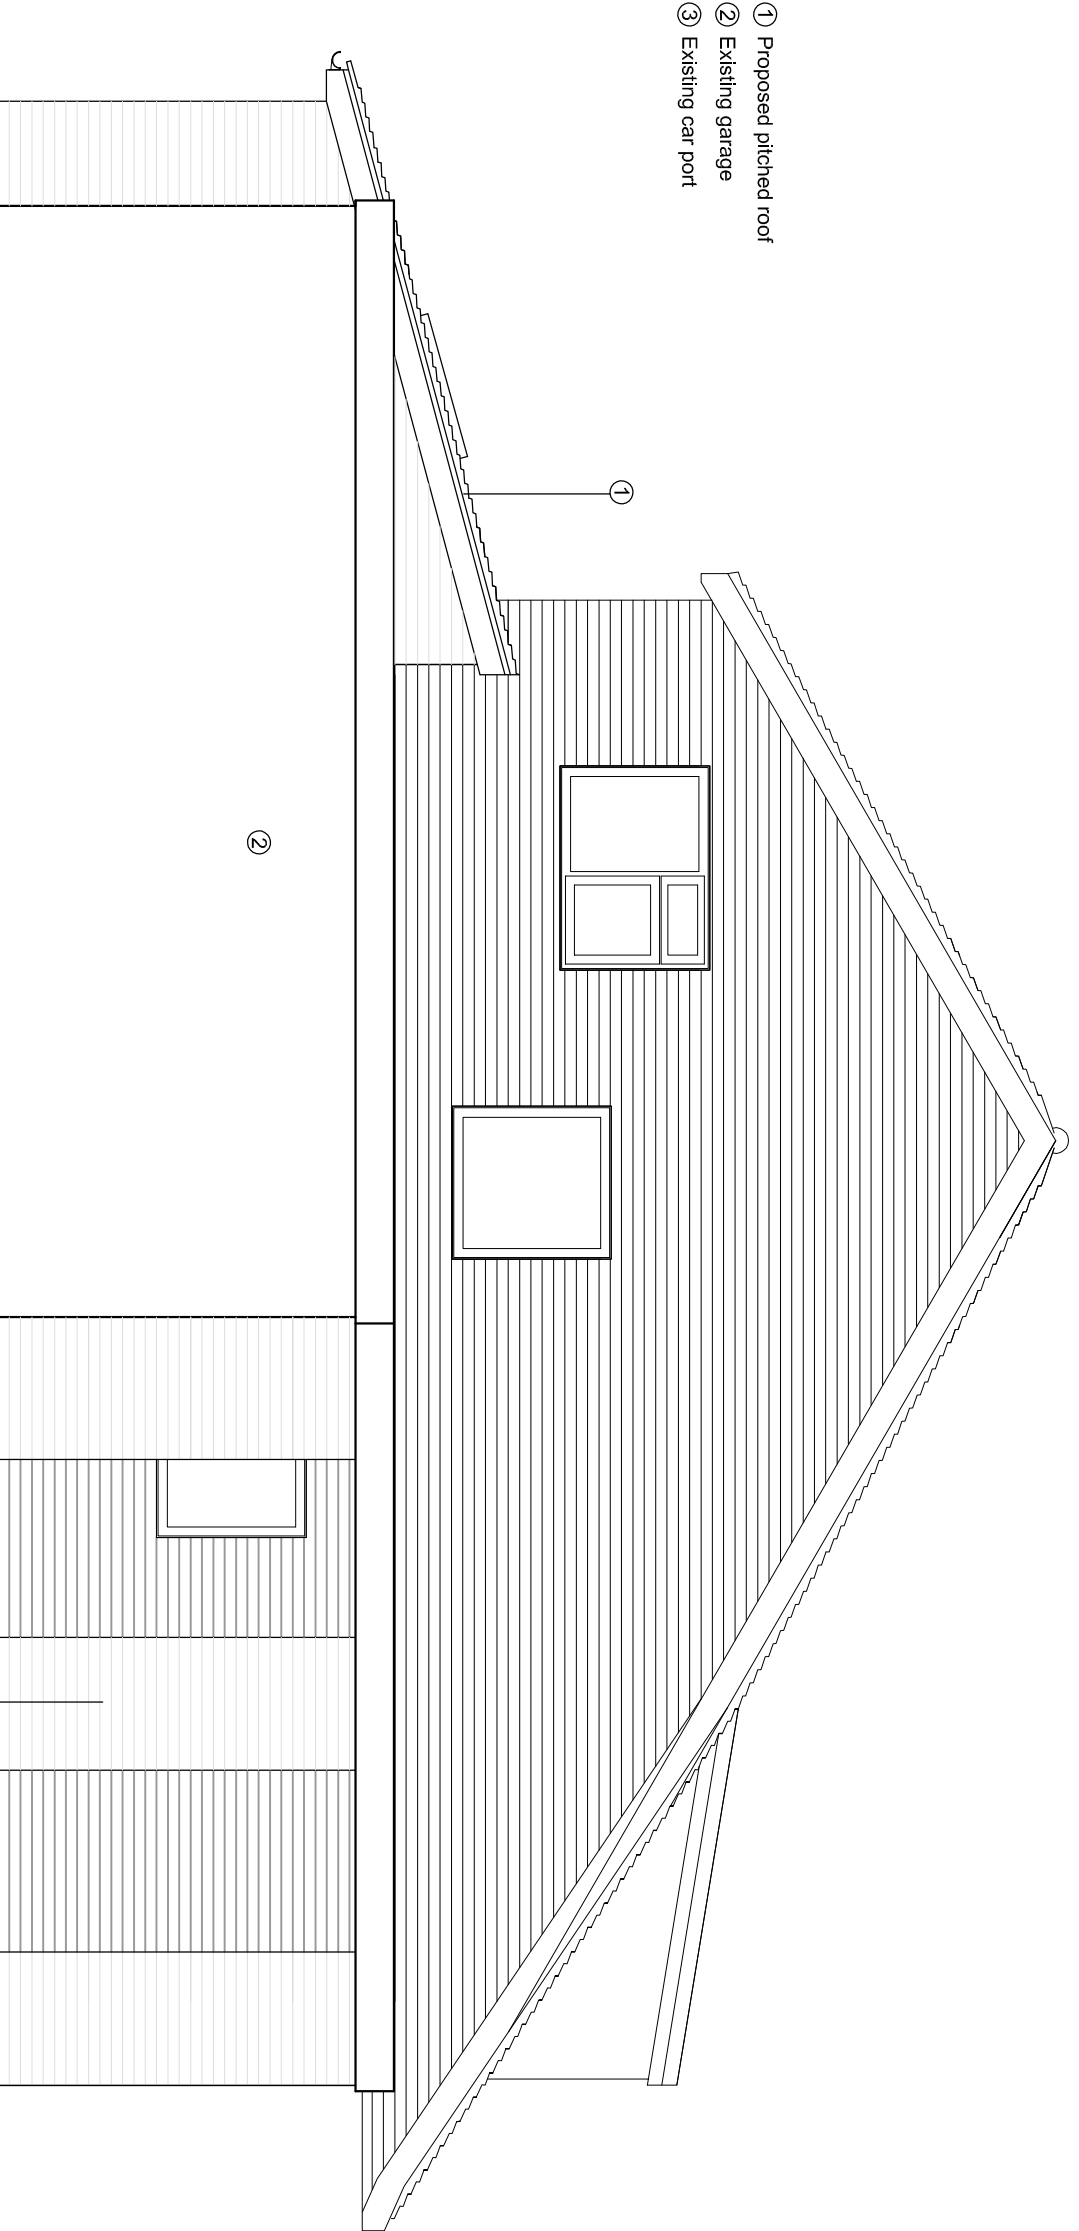

Proposed Northern Elevation
1:50

Revisions		Date
Scale	Job No.	
As shown	0	
Drawing No.	Revision	
092/PL04	0	

Drawing: